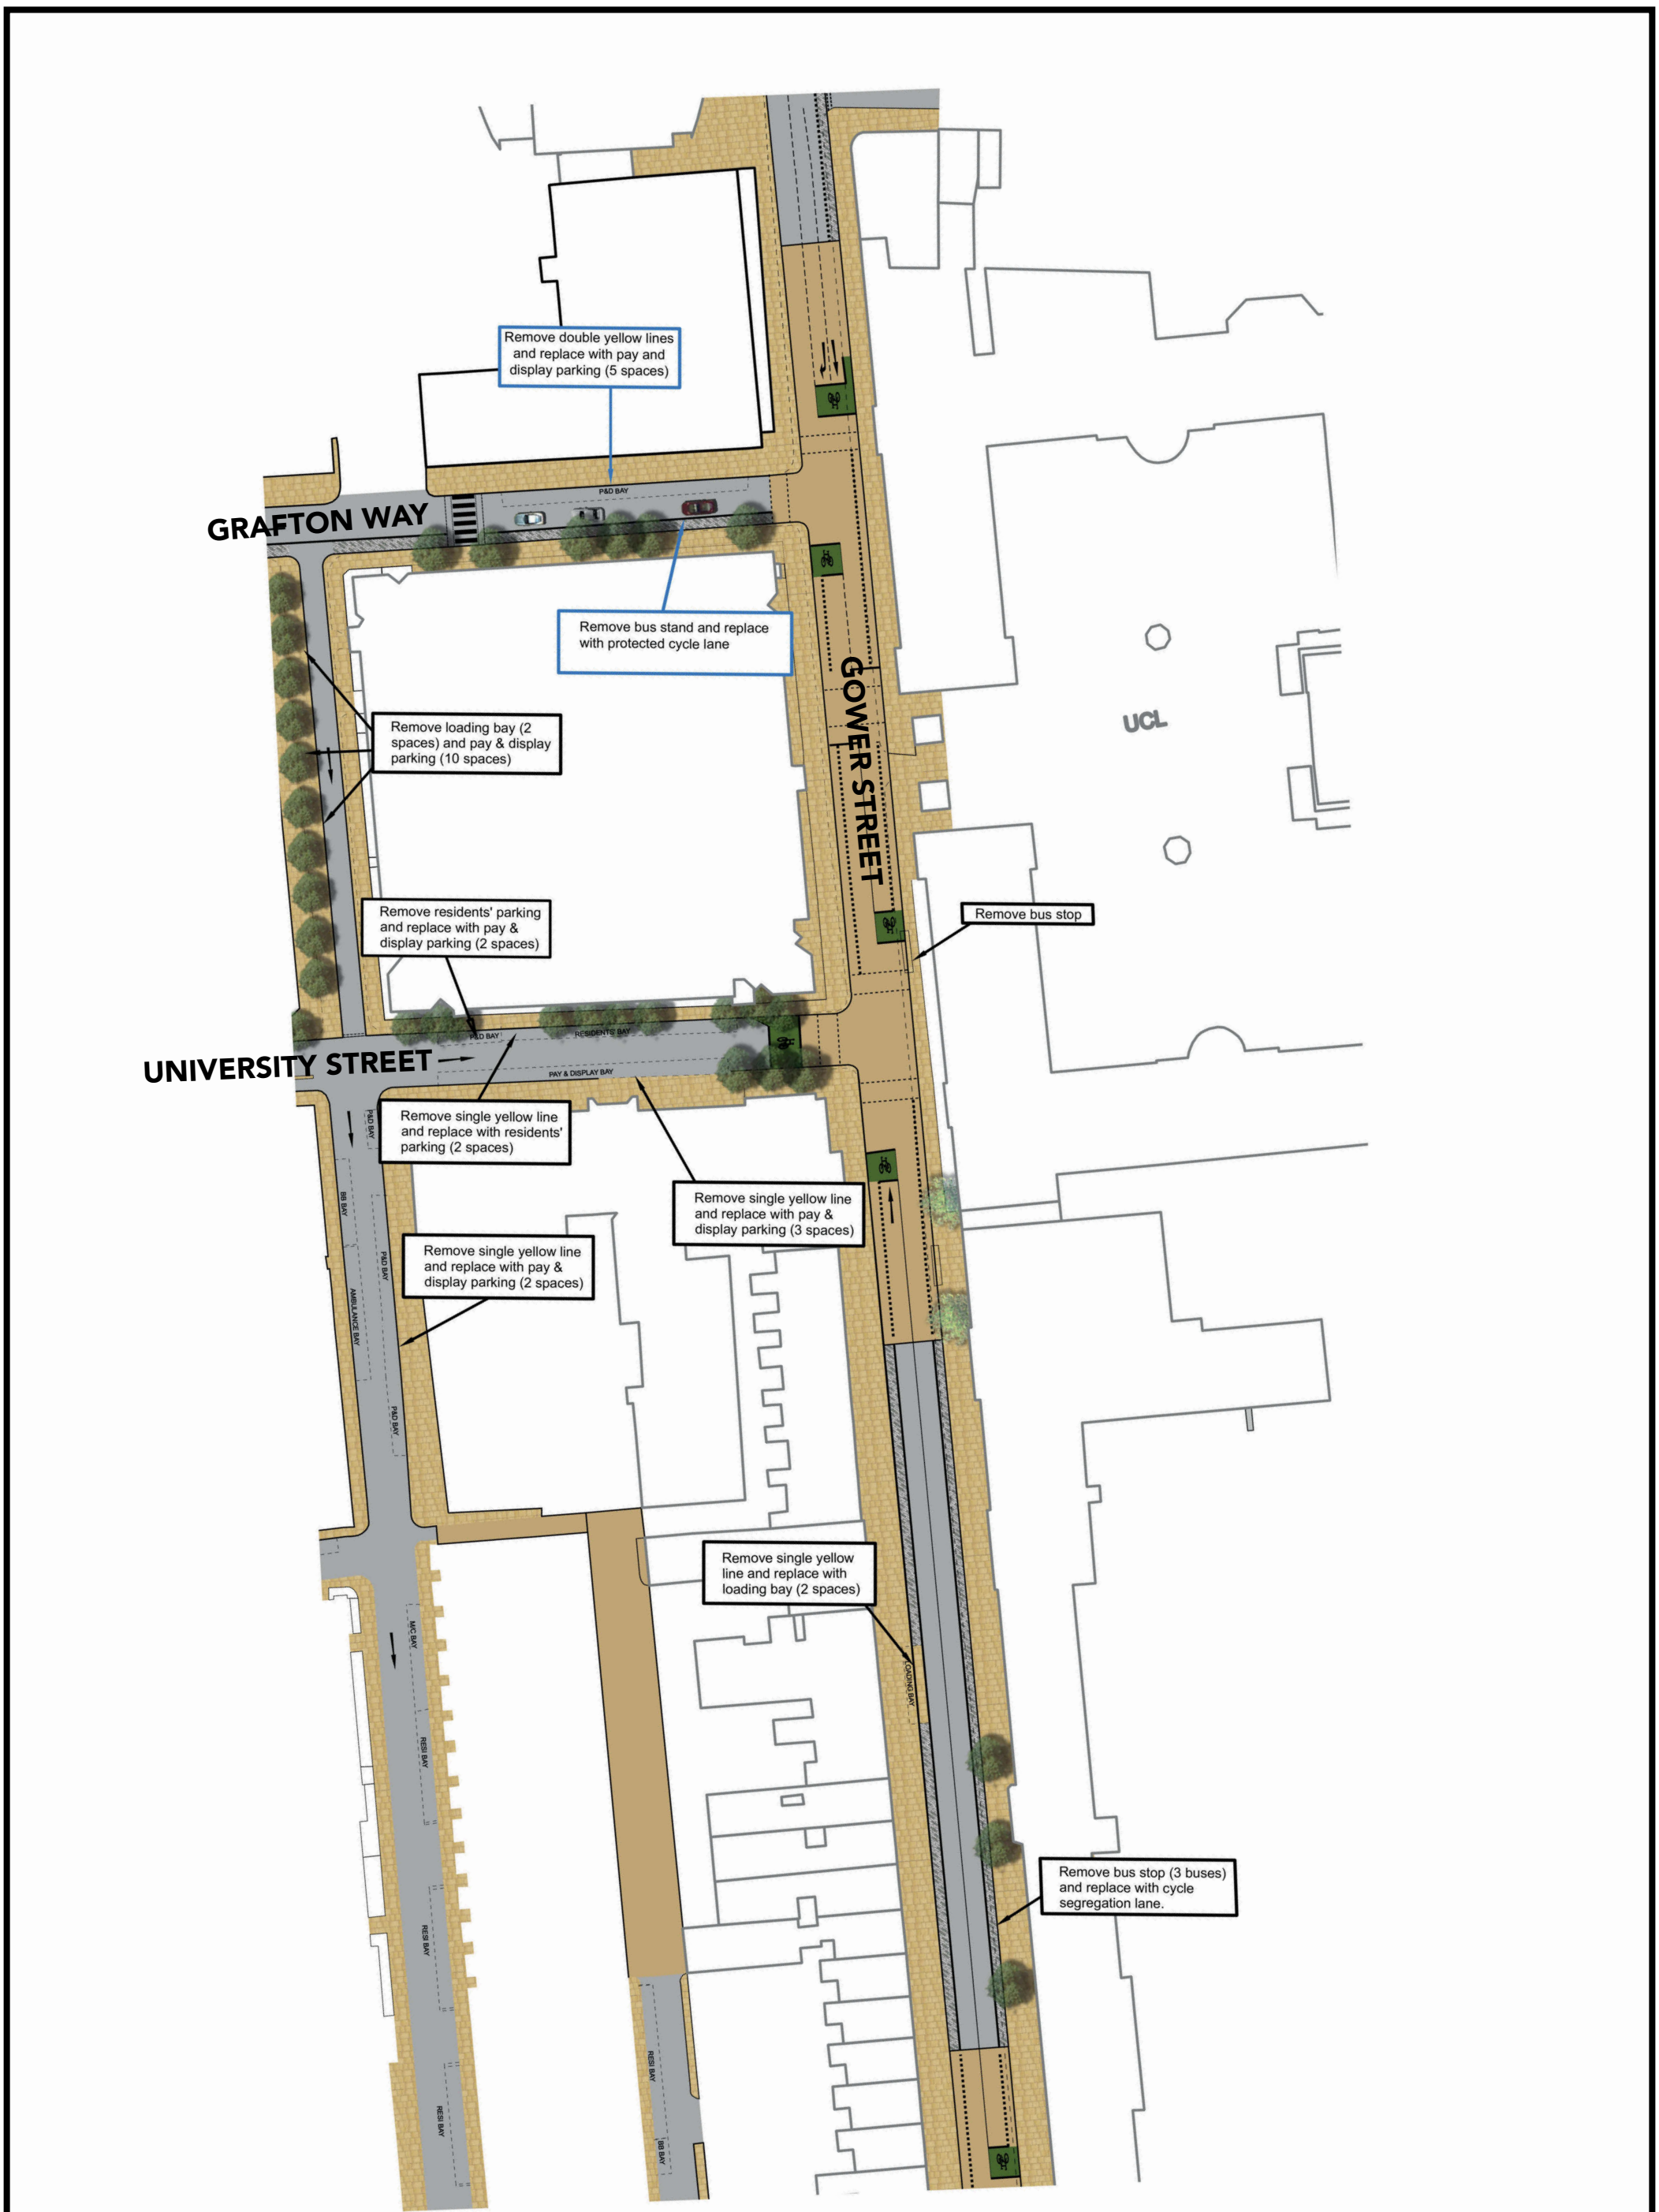Appendix F: Gower Street north parking plan