KEY

- Existing road markings
- Existing restaurant
- Proposed temporary outdoor dining area with barriers
- Proposed road markings
- Proposed waiting / loading restrictions
- Indicative number of table & chairs
- Proposed greening / planters

Representation of outdoor dining on new space

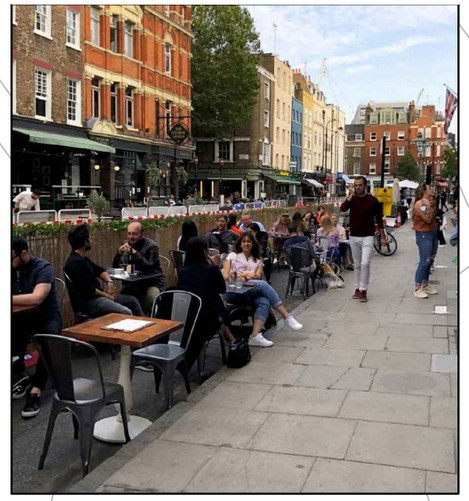

Victoria House

LONDON CABARET CLUB

BLOOMSBURY SQUARE

VERNON PLACE

Shelter

Remove 14.0m of double yellow line and provide 9.5mx4.5m area for outdoor dining

The Holborn Hotel

TCB

25.1m

25.0m

El Sub Sta

Vernon House

Representation of outdoor dining on new space

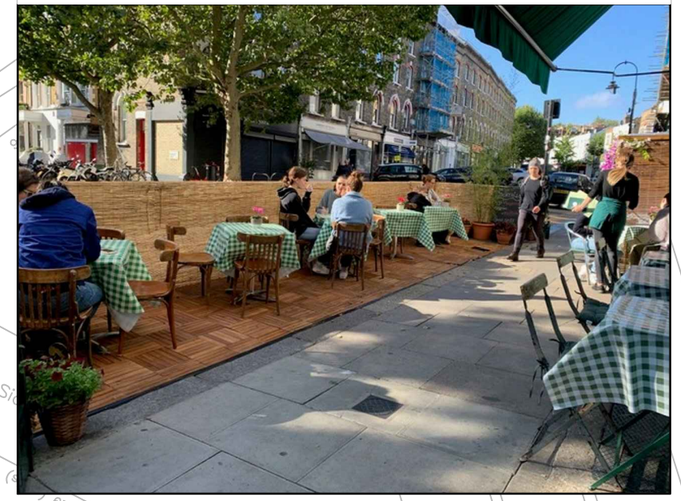

Camden

Design Team
Transport Strategy Service
London Borough of Camden
5 Pancras Square
Tel 020 7974 5551, Fax 020 7974 6952
DX 2106 Euston, Minicom 020 7974 6866

Project

Drawing Title: BLOOMSBURY SQUARE

Rev	By	Date	Amendments
A			Perliminary

Scale: 1 : 500 @ A3
Date
Drawn By
File Ref
Checked By
Dwg Name
Drawing Location
Drawing Number
Rev. A