


CAMDEN SQUARE AREA SAFE AND HEALTHY STREETS - PROPOSED CHANGES

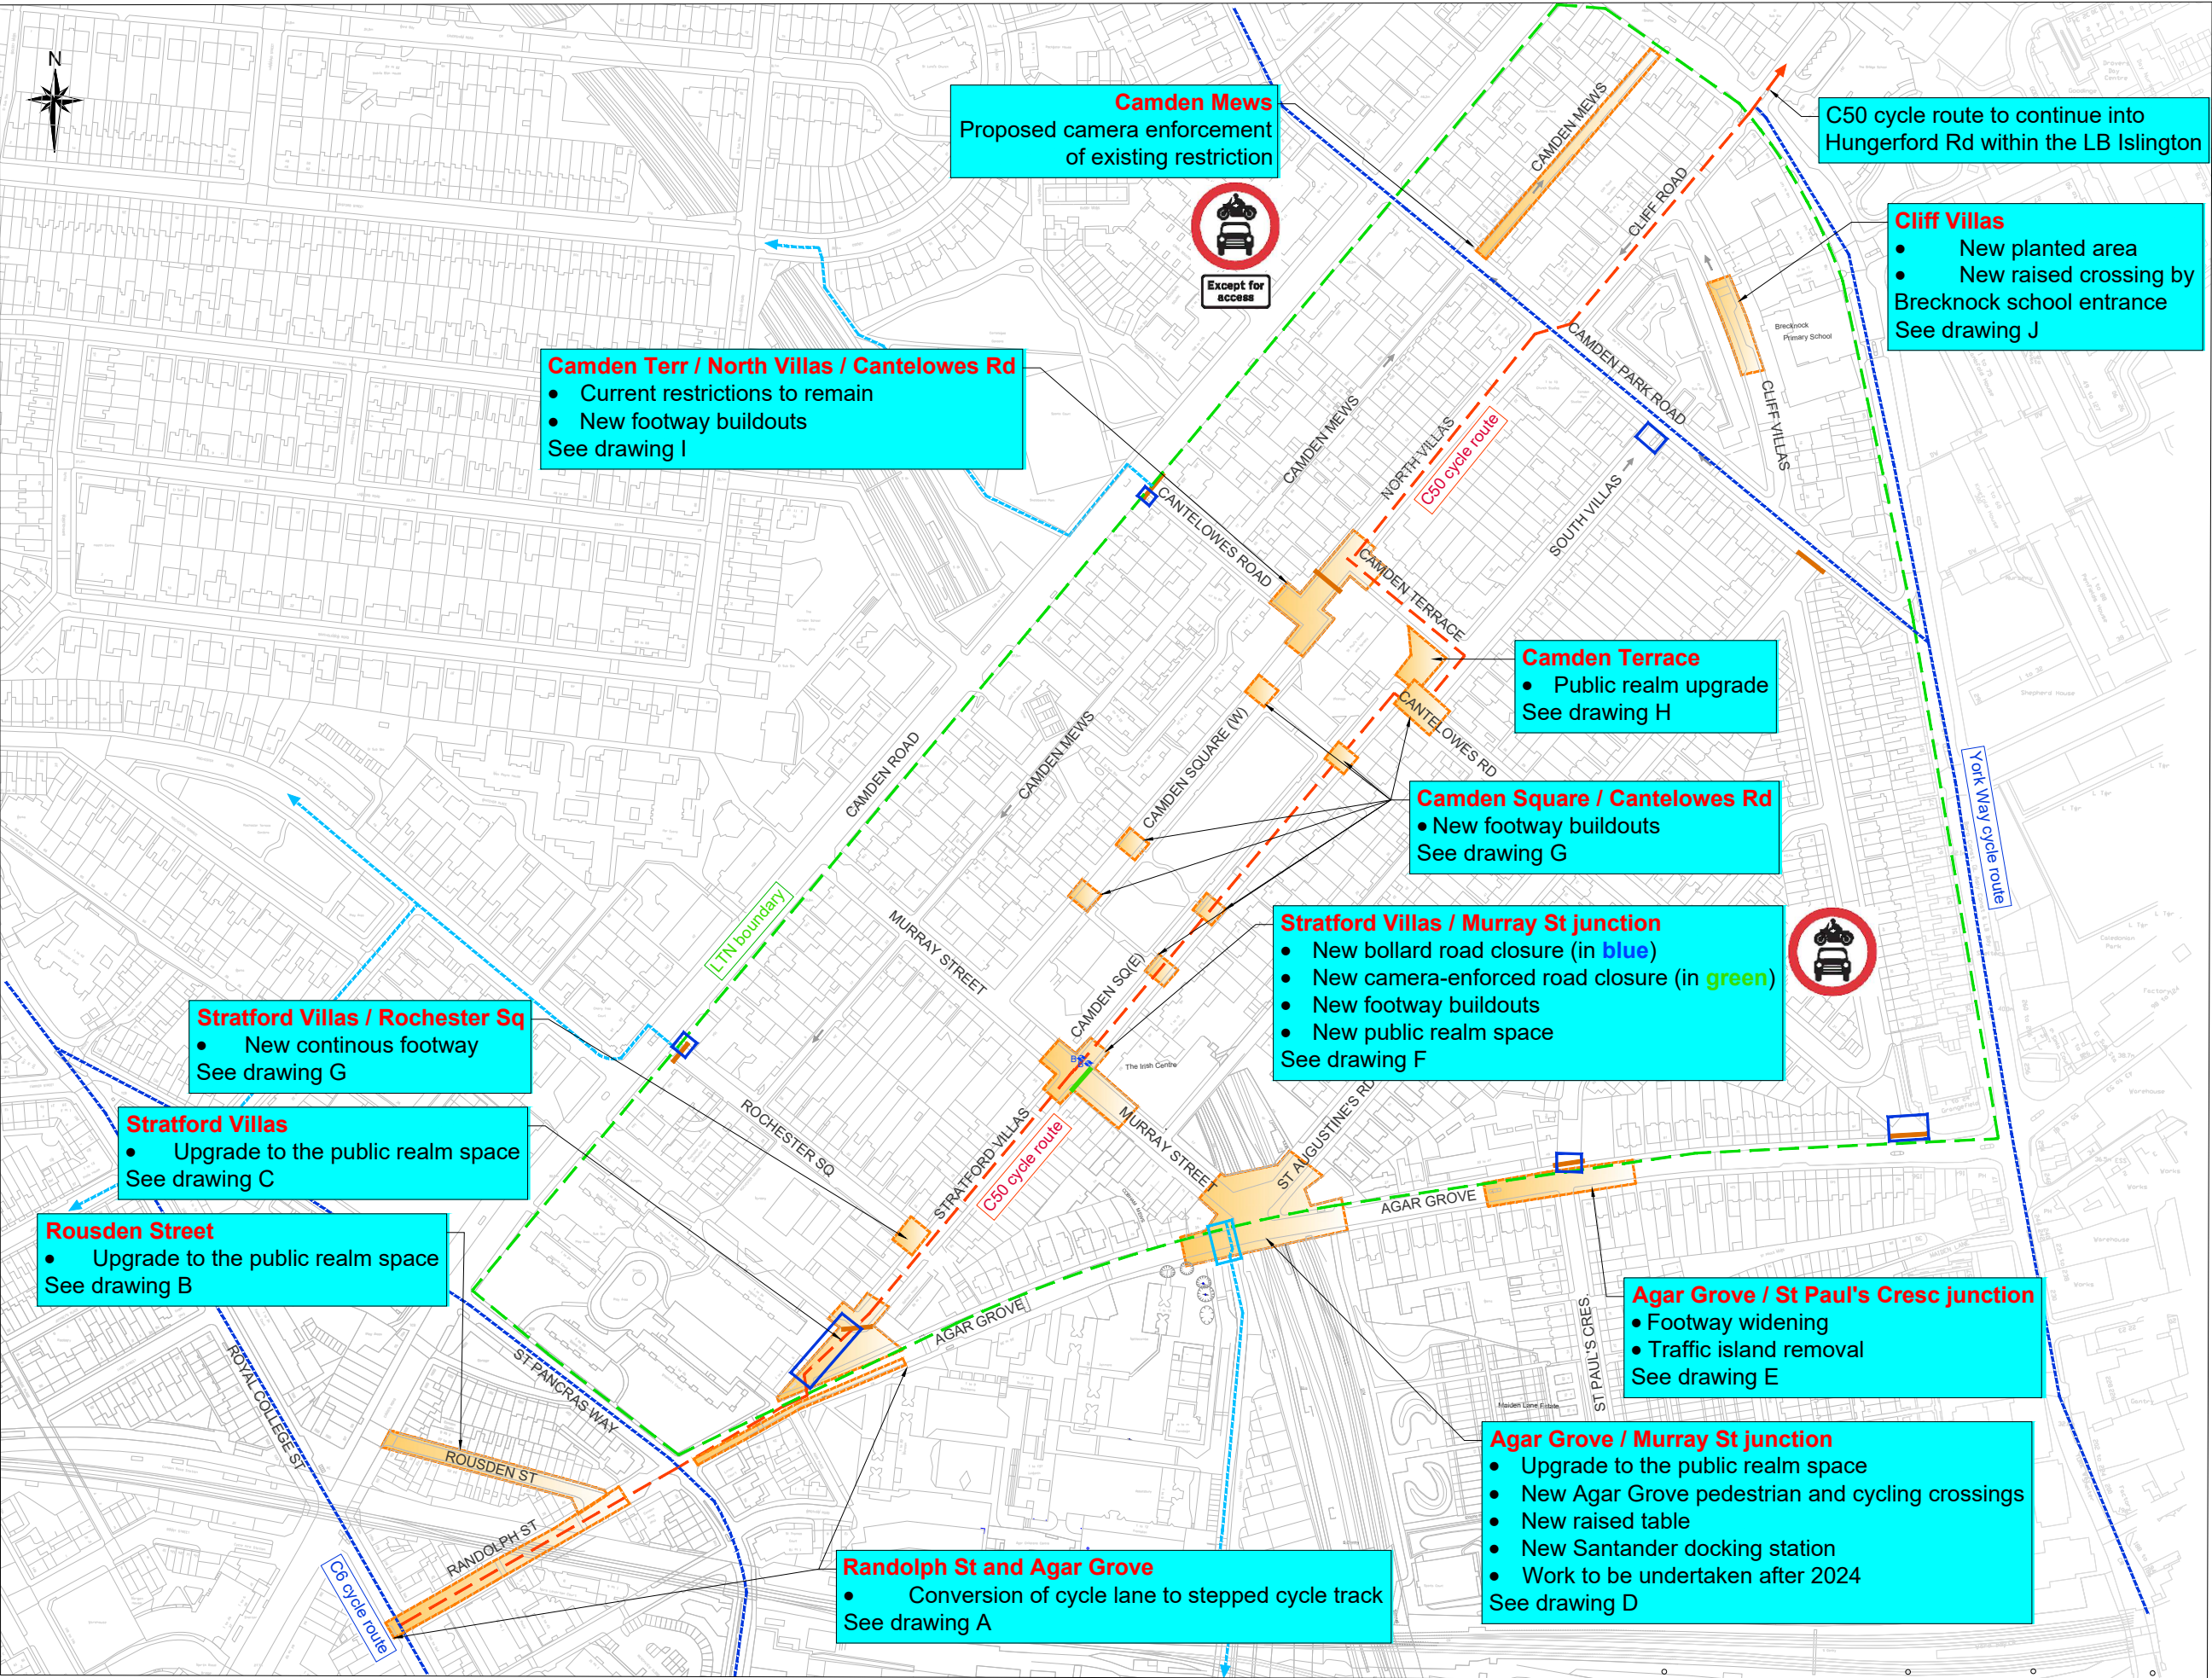

KEY

- Camden Square Low Traffic Neighbourhood boundary
- Area with proposed changes
- Existing road closure
- Proposed road closure (bollards)
- Proposed road closure (camera-enforced)
- Existing C50 cycle route
- Other existing cycle routes
- Other existing low traffic streets for cycling
- Existing cycle permeability measure
- Proposed cycle permeability measure

Rev	By	Date	Amendments
Camden			
Design Team Transport Strategy Service London Borough of Camden 5 Pancras Square Tel 020 7974 5551, Fax 020 7974 6952 DX 2106 Euston, Minicom 020 7974 6866			
Project CAMDEN SQUARE AREA SAFE AND HEALTHY STREETS			
Drawing Title CONSULTATION			
Scale NTS	Date 11/01/2023		
Drawn By RW	File Ref -		
Checked By -	Name -		
Drawing -			
Drawing Number TS/2023/CSASHS/PERM/CONSULT/01	Rev -		