



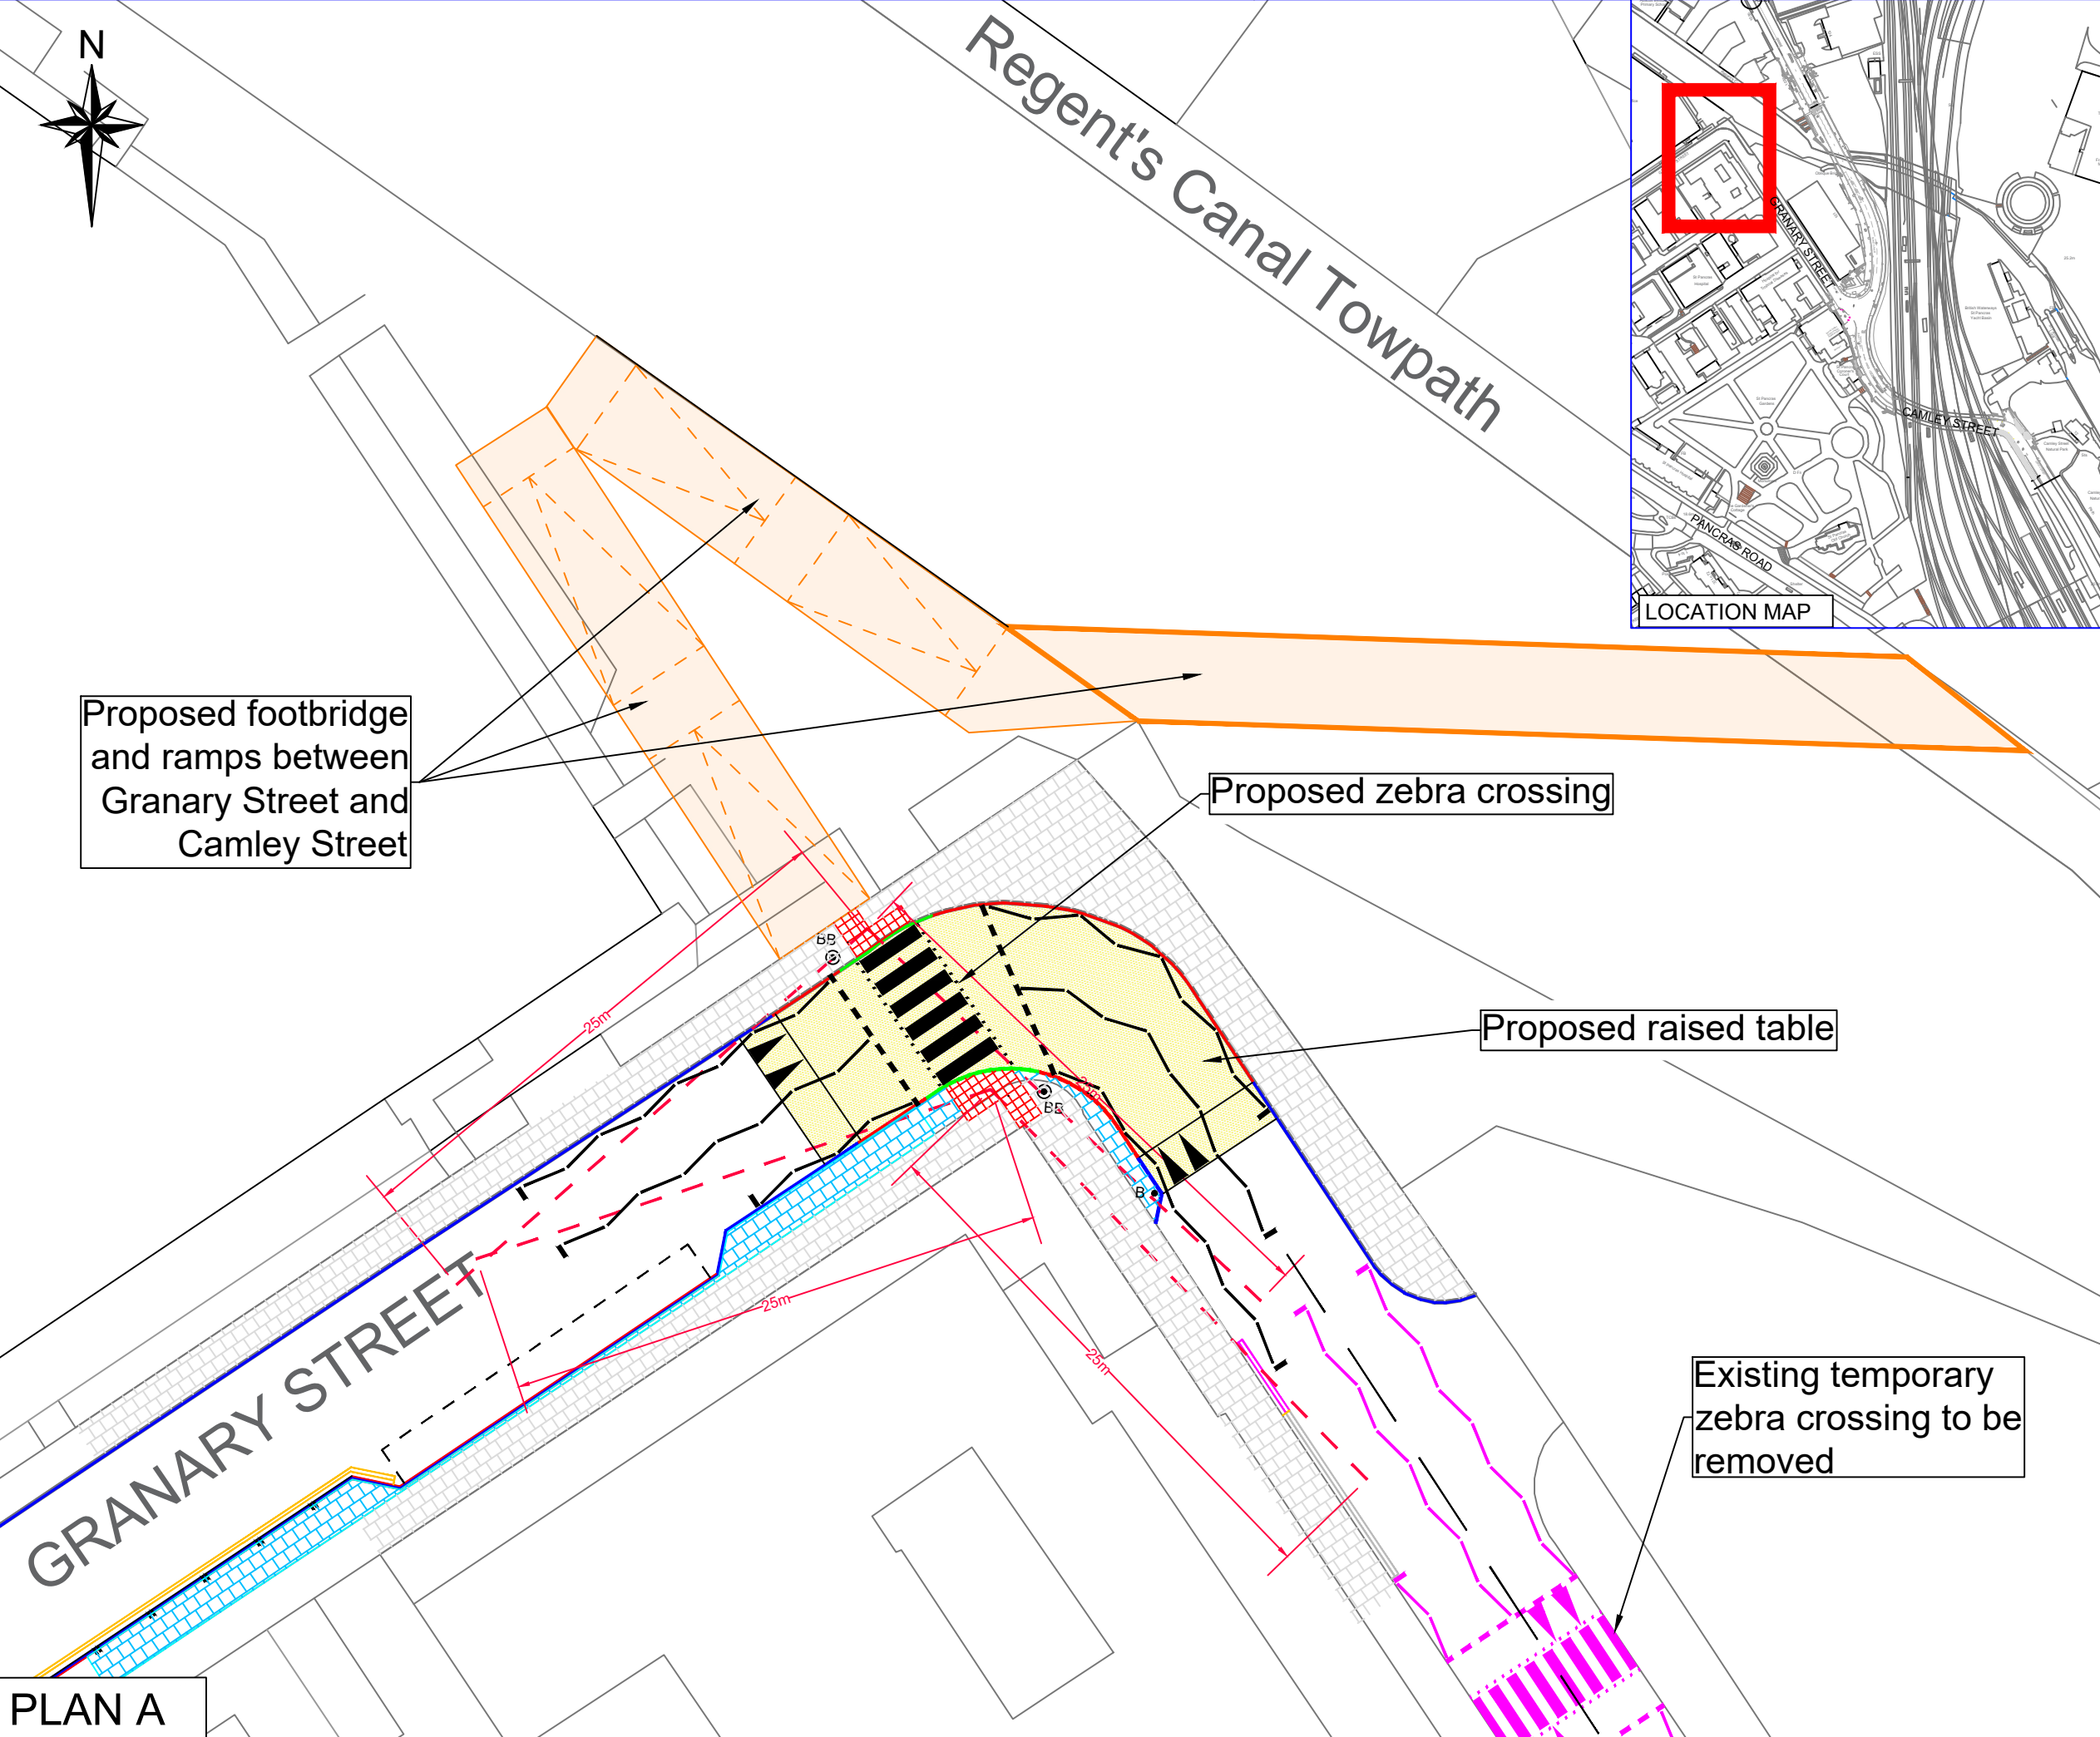

- KEY:**
- Items to be removed
 - Proposed white road marking
 - Proposed yellow road marking
 - Proposed kerb (full height)
 - Proposed kerb (flushed)
 - Proposed kerb (25mm kerb upstand)
 - Existing footway
 - Proposed footway paving slabs
 - Proposed asphalt surfacing
 - BB Proposed Belisha Beacon
 - Proposed red tactile paving
 - B Proposed bollard

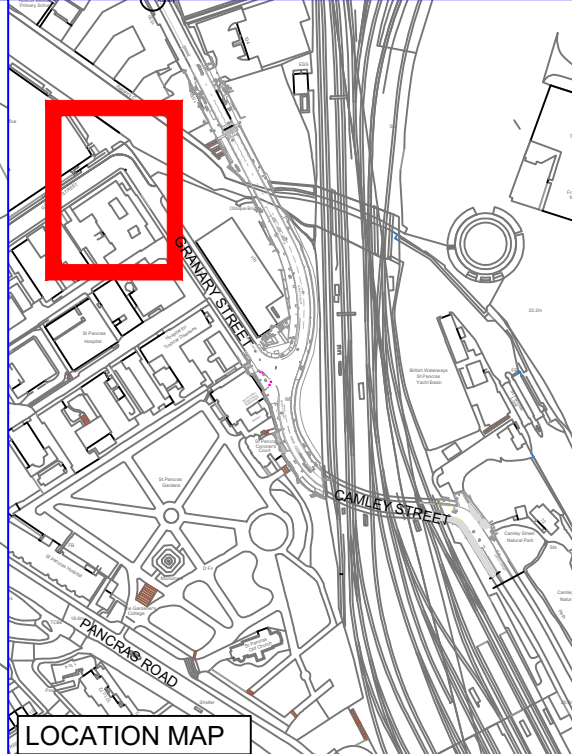

Proposed footbridge
and ramps between
Granary Street and
Camley Street

Proposed zebra crossing

Proposed raised table

Existing temporary
zebra crossing to be
removed

PLAN A

Rev	By	Date	Amendments
-----	----	------	------------

Camden
Design Team
Transport Strategy Service
London Borough of Camden
5 Pancras Square
Tel 020 7974 5551, Fax 020 7974 6952
DX 2106 Euston, Minicom 020 7974 6866

DRAFT

Project
S106
Camley Street and Granary Street

Drawing Title
Granary Street
Pedestrian Improvements Scheme
Consultation

Scale NTS	Date Sept 2026
Drawn By JCL	File Ref
Checked By JA	Dwg Name
Drawing Location	
Drawing Number Camley Street-Consultation 03	Rev.