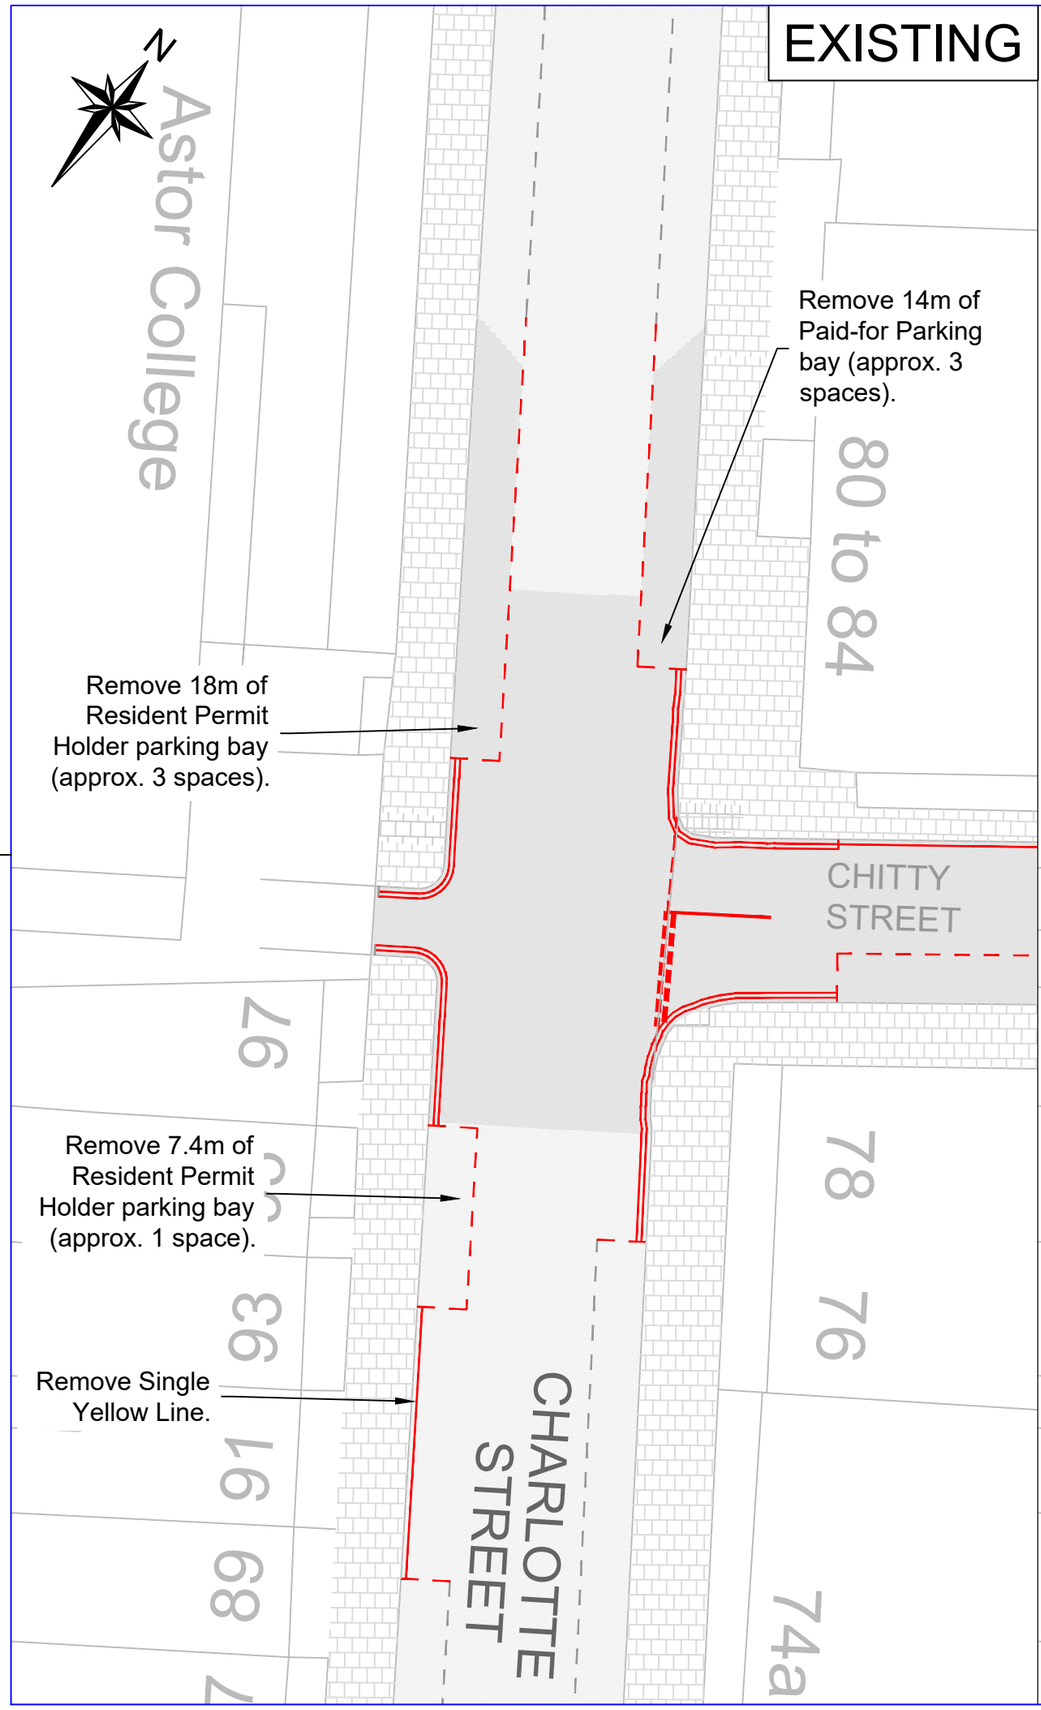

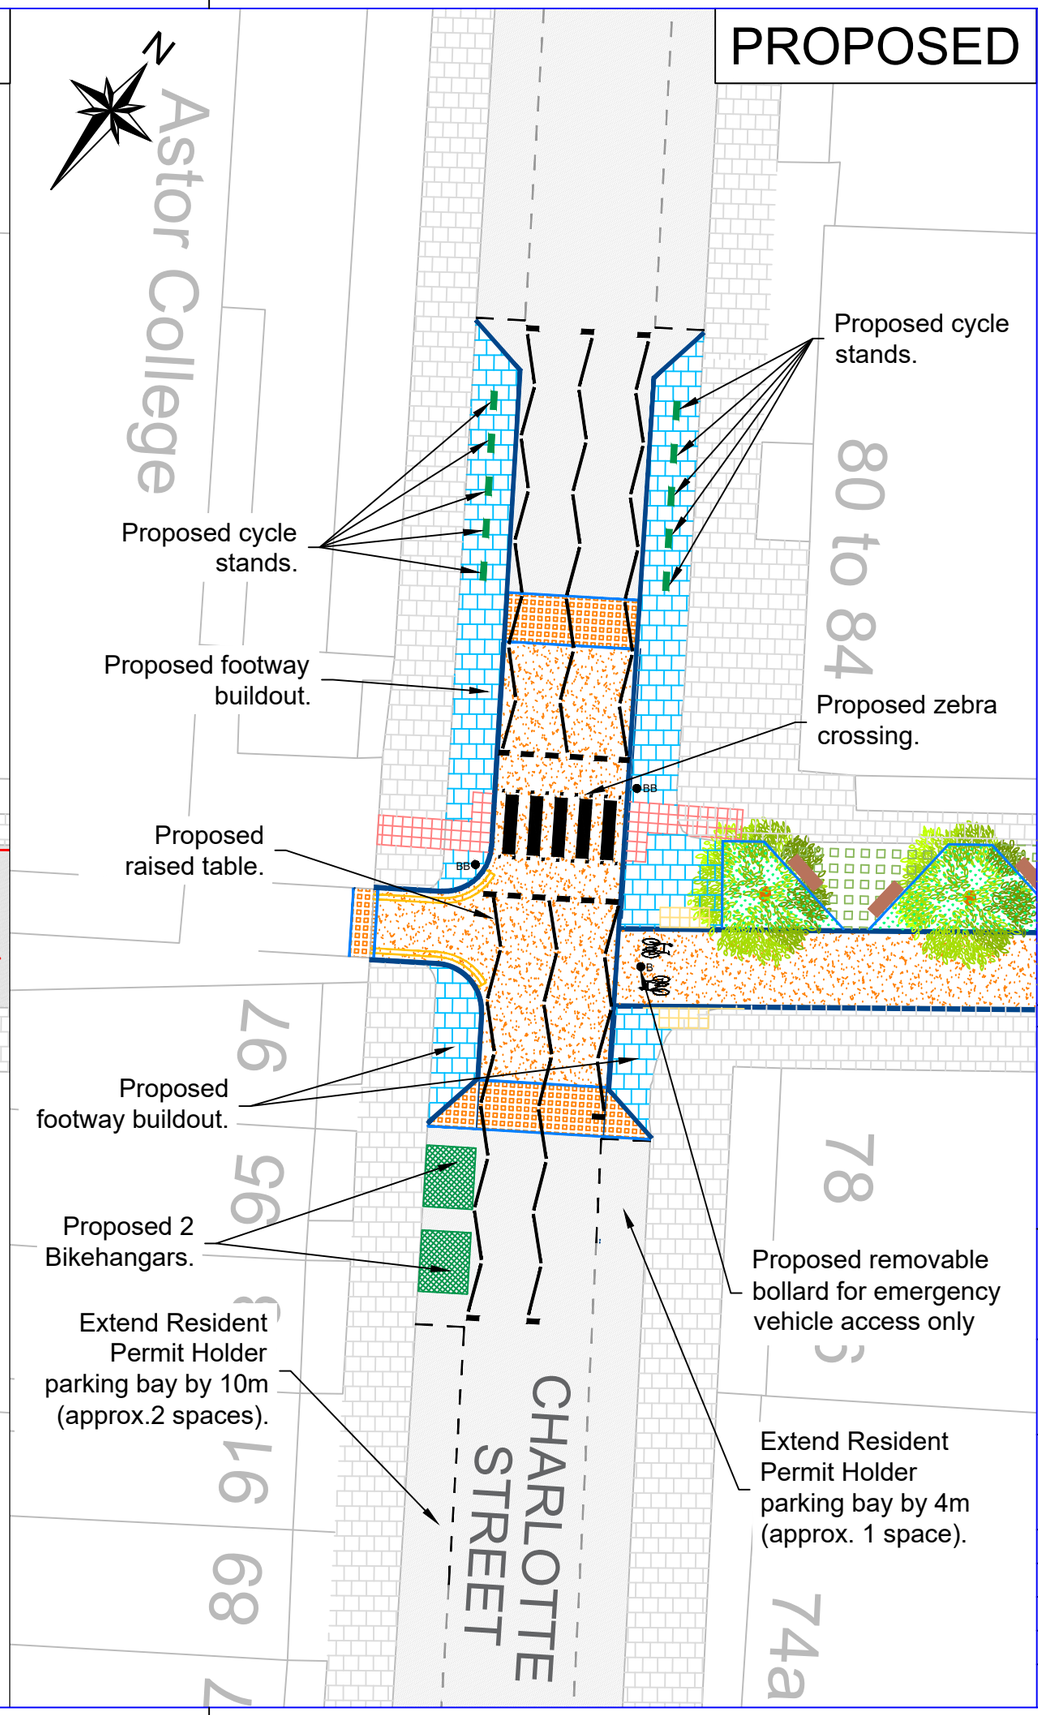

KEY

- Items to be removed
- Existing road marking
- Existing carriageway
- Existing tree
- Existing utility cover (to be adjusted)
- Proposed road marking (white)
- Proposed road marking (yellow)
- Existing footway
- Proposed footway paving slabs
- Proposed asphalt surfacing
- Proposed granite setts
- Proposed permeable paving
- Proposed green area (subject to trial hole investigation)
- Proposed tree (indicative location, subject to trial hole investigation)
- Proposed bench
- Proposed full height kerb
- Proposed edging
- Proposed dropped kerb
- Proposed dropper kerb
- Proposed entry kerb
- Proposed red tactile paving
- Proposed buff tactile paving
- Proposed bikehangar

Rev	By	Date	Amendments

Camden
Design Team
Transport Strategy Service
London Borough of Camden
5 Pancras Square
Tel 020 7974 5551, Fax 020 7974 6952
DX 2106 Euston, Minicom 020 7974 6866

Project
FITZROVIA PHASE 2

Drawing Title
CONSULTATION PLAN
CHARLOTTE STREET

Scale: 1:250 @ A3	Date: FEB 2026
Drawn By: JC	File Ref: -
Checked By: AC / RC	Dwg Name:
Drawing Location: -	
Drawing Number: FitzroviaPh2-CharlotteSt-CON-02	Rev.: -