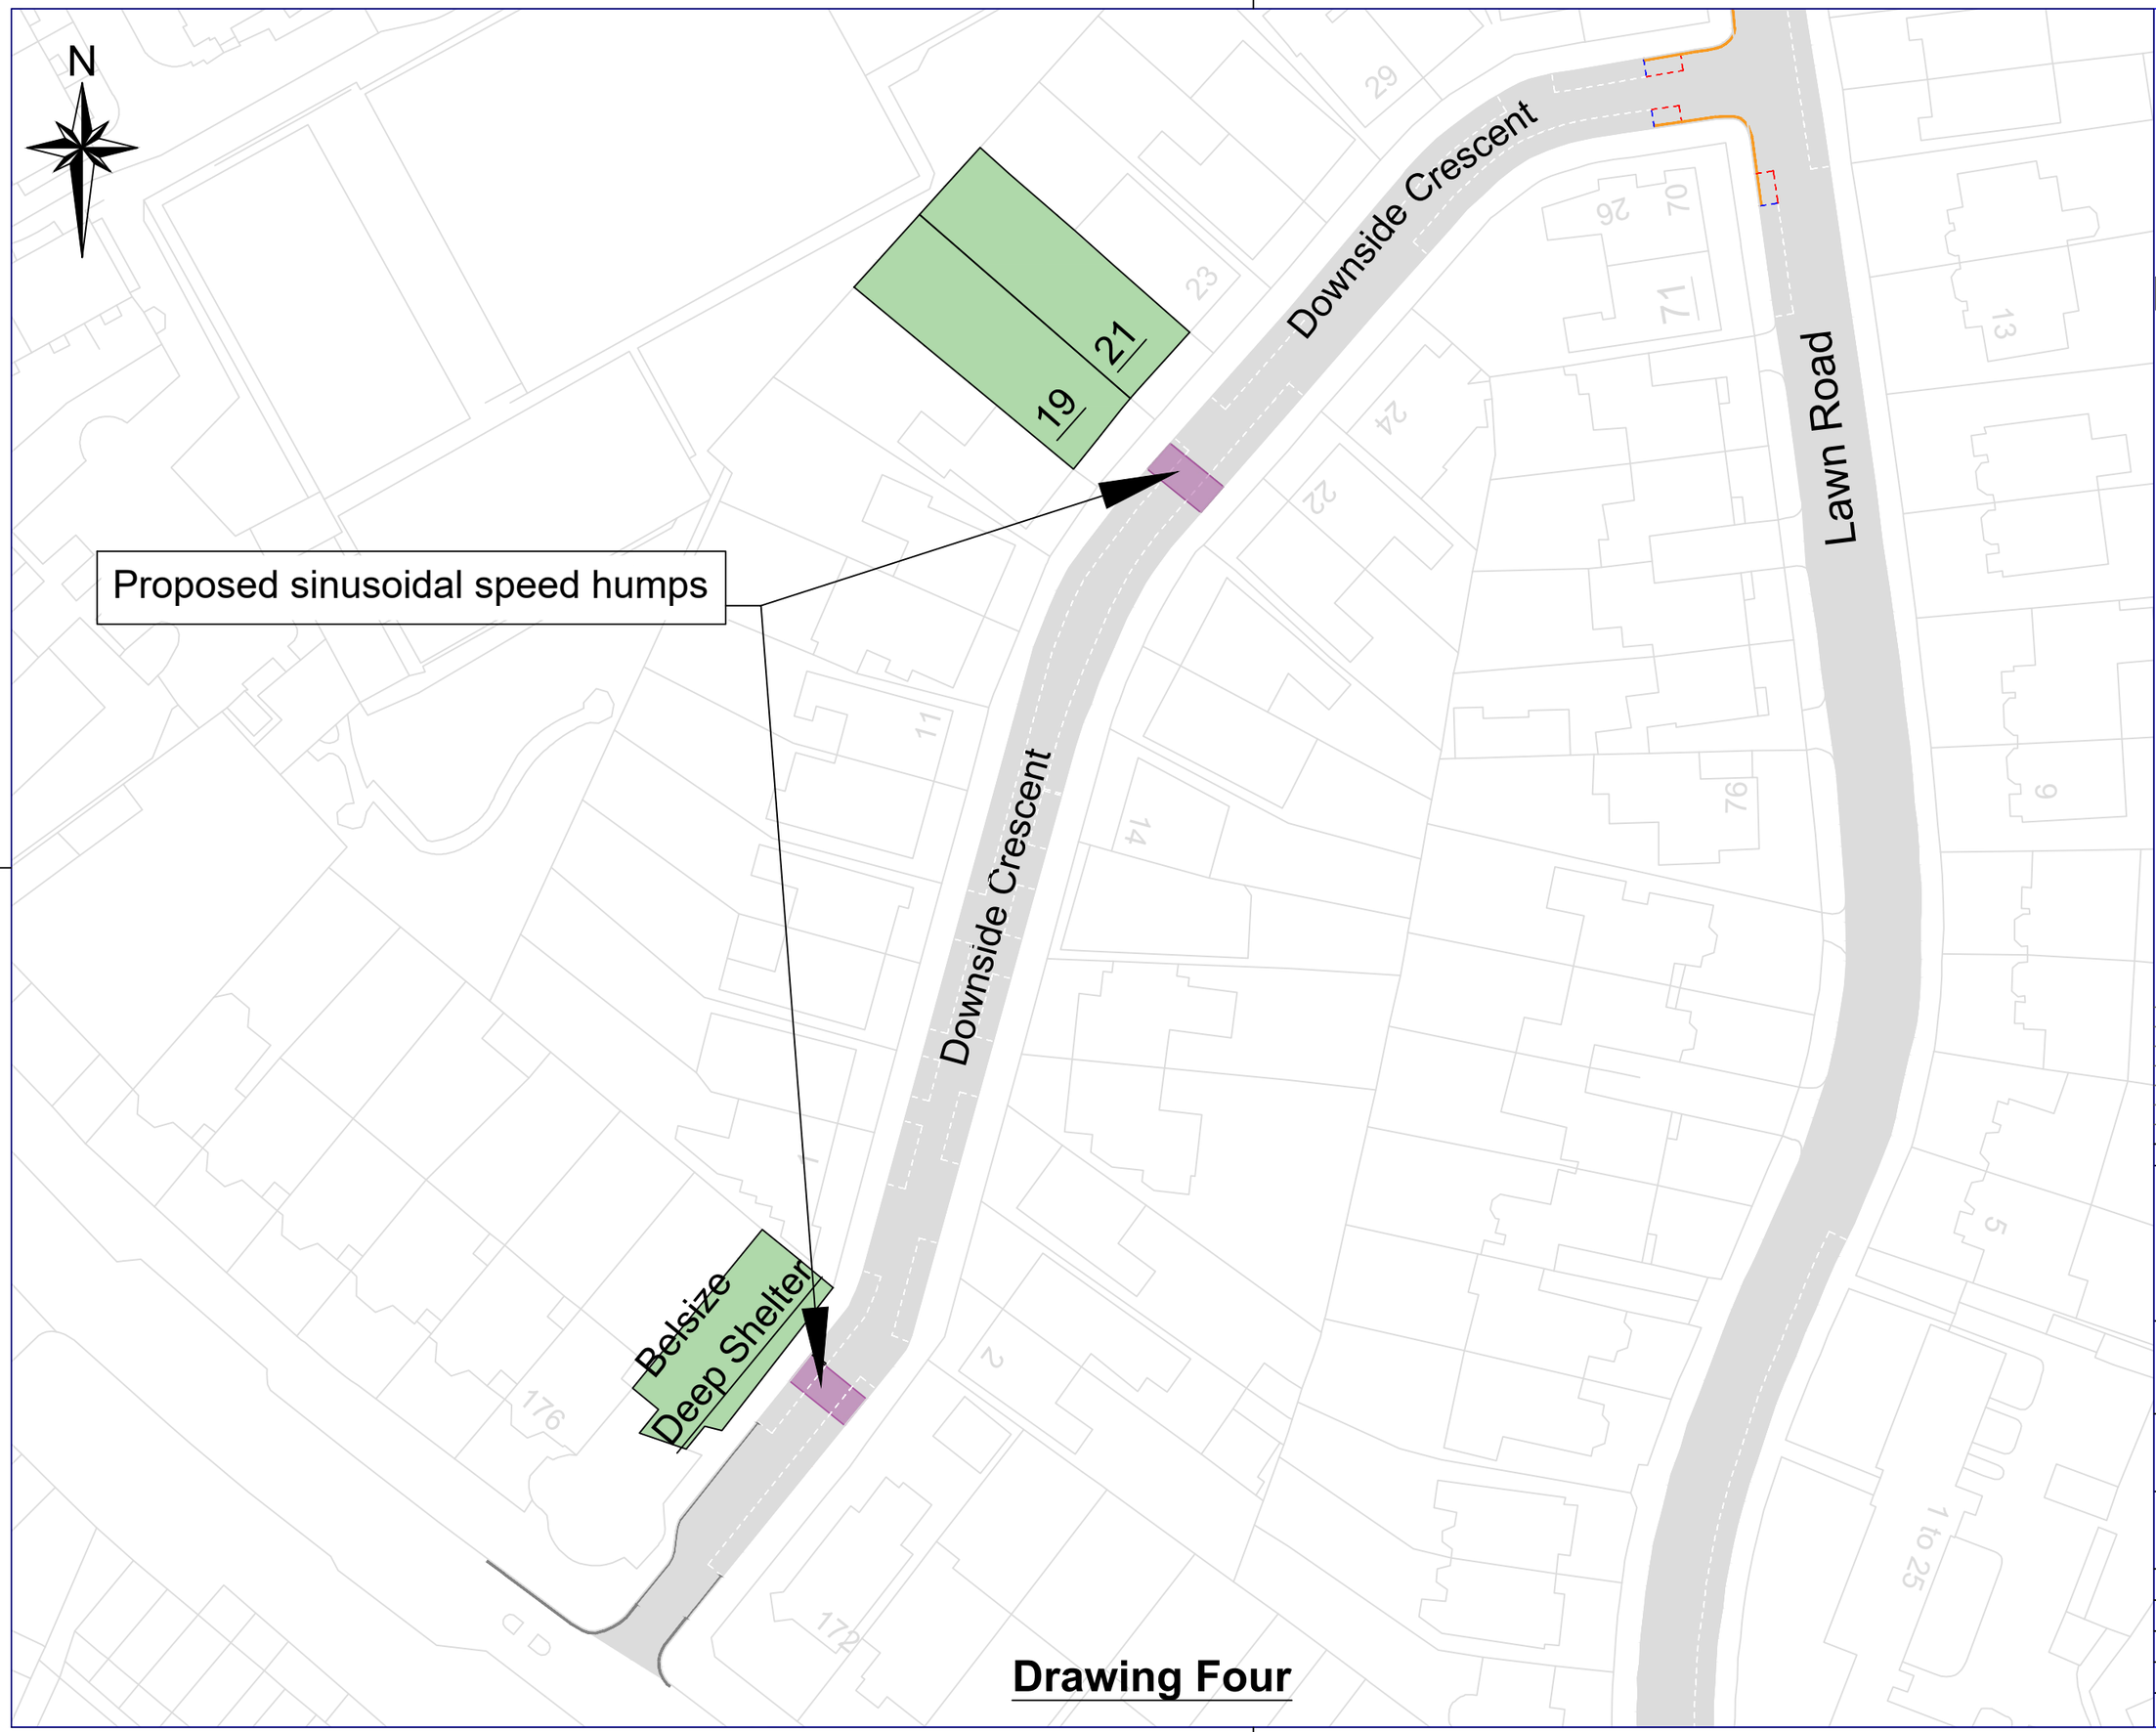

Drawing Four

KEY

- Proposed sinusoidal speed humps
- Existing parking markings
- Proposed removal of parking markings
- Proposed bay markings
- Existing yellow markings
- Proposed double yellow marking
- Building numbers

Rev	By	Date	Amendments

Camden
Design Team
Transport Strategy Service
London Borough of Camden
5 Pancras Square
Tel 020 7974 5551, Fax 020 7974 6952
DX 2106 Euston, Minicom 020 7974 6866

Project
Fleet Road Area

Drawing Title
Traffic Calming Road Humps - Downside Cres
Consultation Drawing
Drawing Four

Scale: NTS	Date: Jan 2026
Drawn By: MW	File Ref
Checked By: PA	Dwg Name
Drawing Location	
Drawing Number: Fleet Road Area/ 01	Rev. C