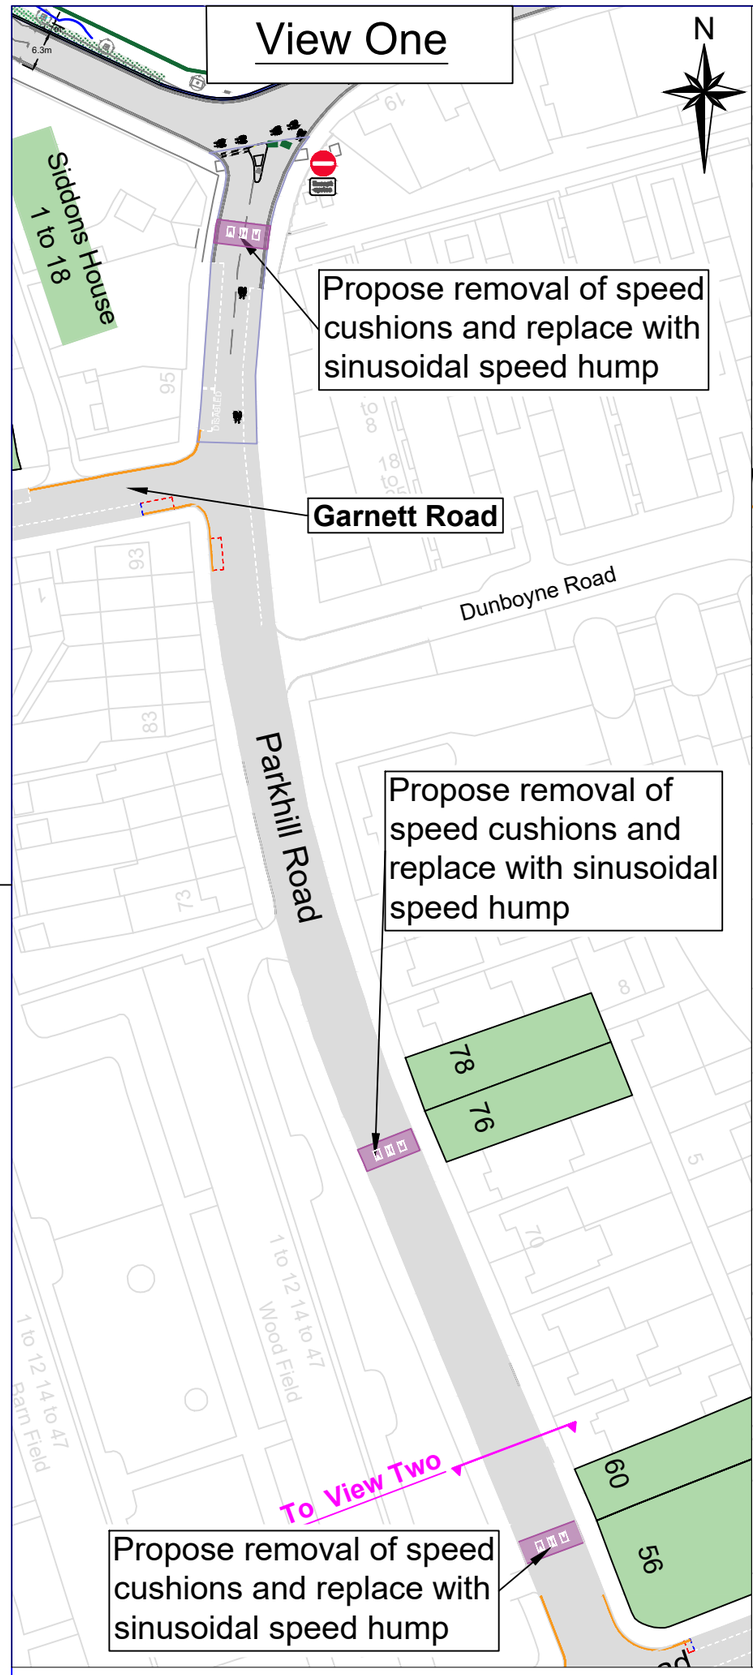

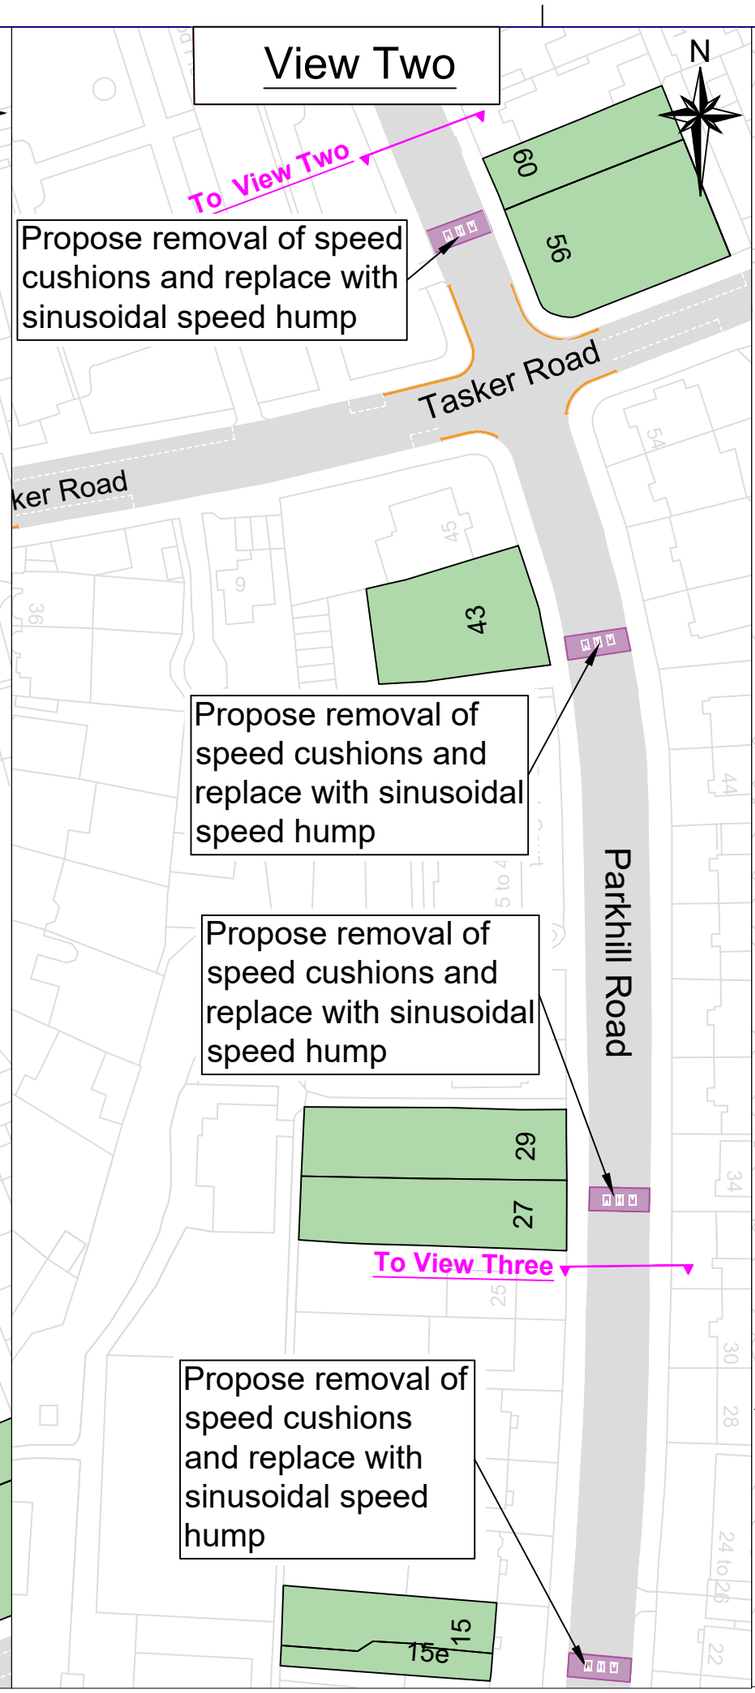

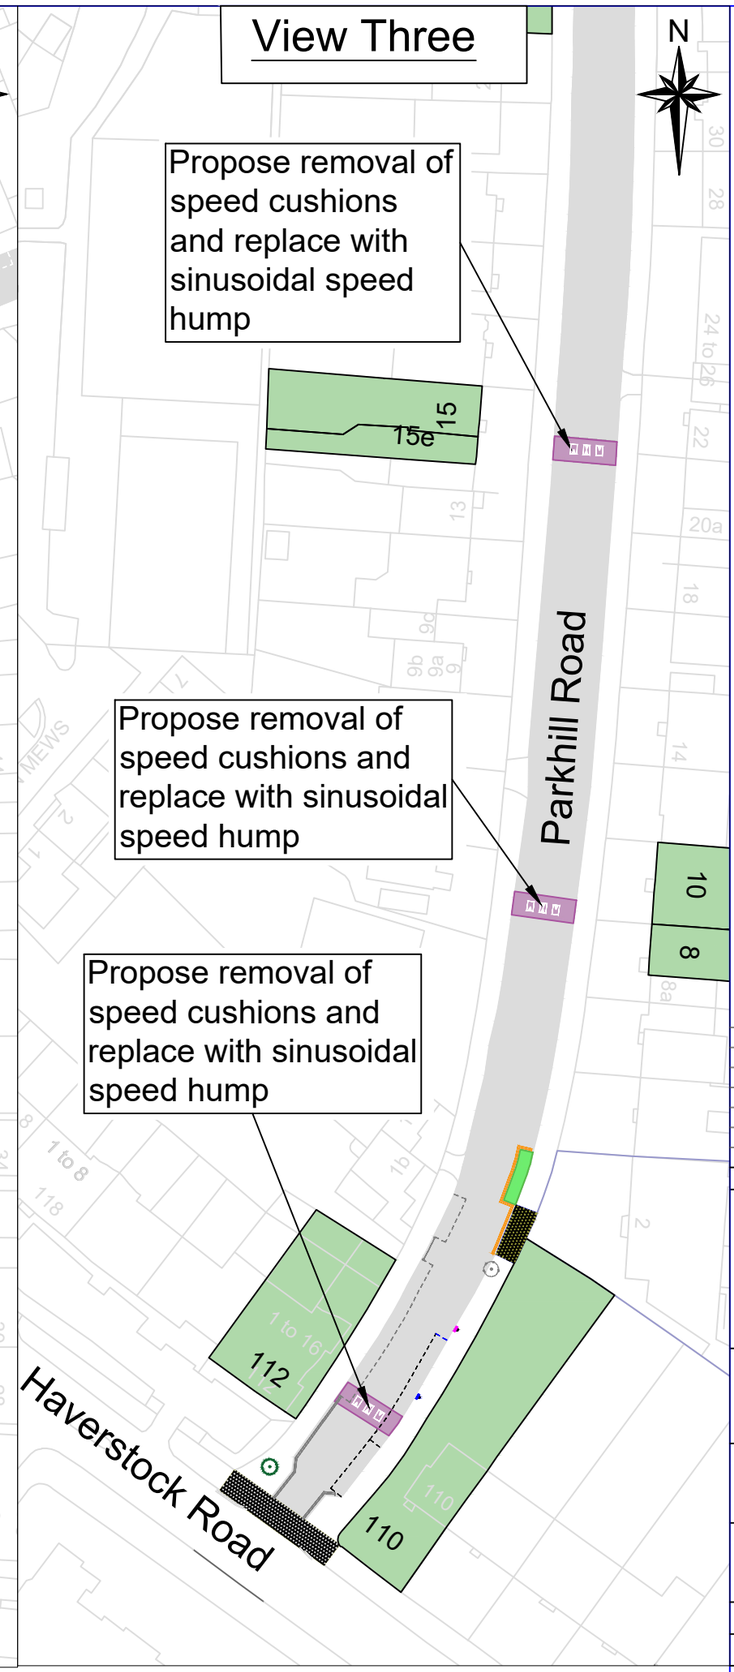

KEY

- Replace speed cushions with sinusoidal speed humps
- Existing parking markings
- Proposed removal of parking markings
- Proposed bay markings
- Existing yellow markings
- Proposed double yellow marking
- Building numbers
- Proposed planting area
- Proposed continuous crossover (part of 'Haverstock Hill' works)
- Existing tree
- Proposed tree

Rev	By	Date	Amendments

Camden
Design Team
Transport Strategy Service
London Borough of Camden
5 Pancras Square
Tel 020 7974 5551, Fax 020 7974 6952
DX 2106 Euston, Minicom 020 7974 6866

Project: Fleet Road Area

Drawing Title: Traffic Calming Road Humps - Parkhill Road Consultation Drawing Drawing Six

Scale	Date
NTS	Jan 2026
Drawn By: MW	File Ref
Checked By: PA	Dwg Name

Drawing Location

Drawing Number: Fleet Road Area/ 01 — Rev. B

Drawing Six