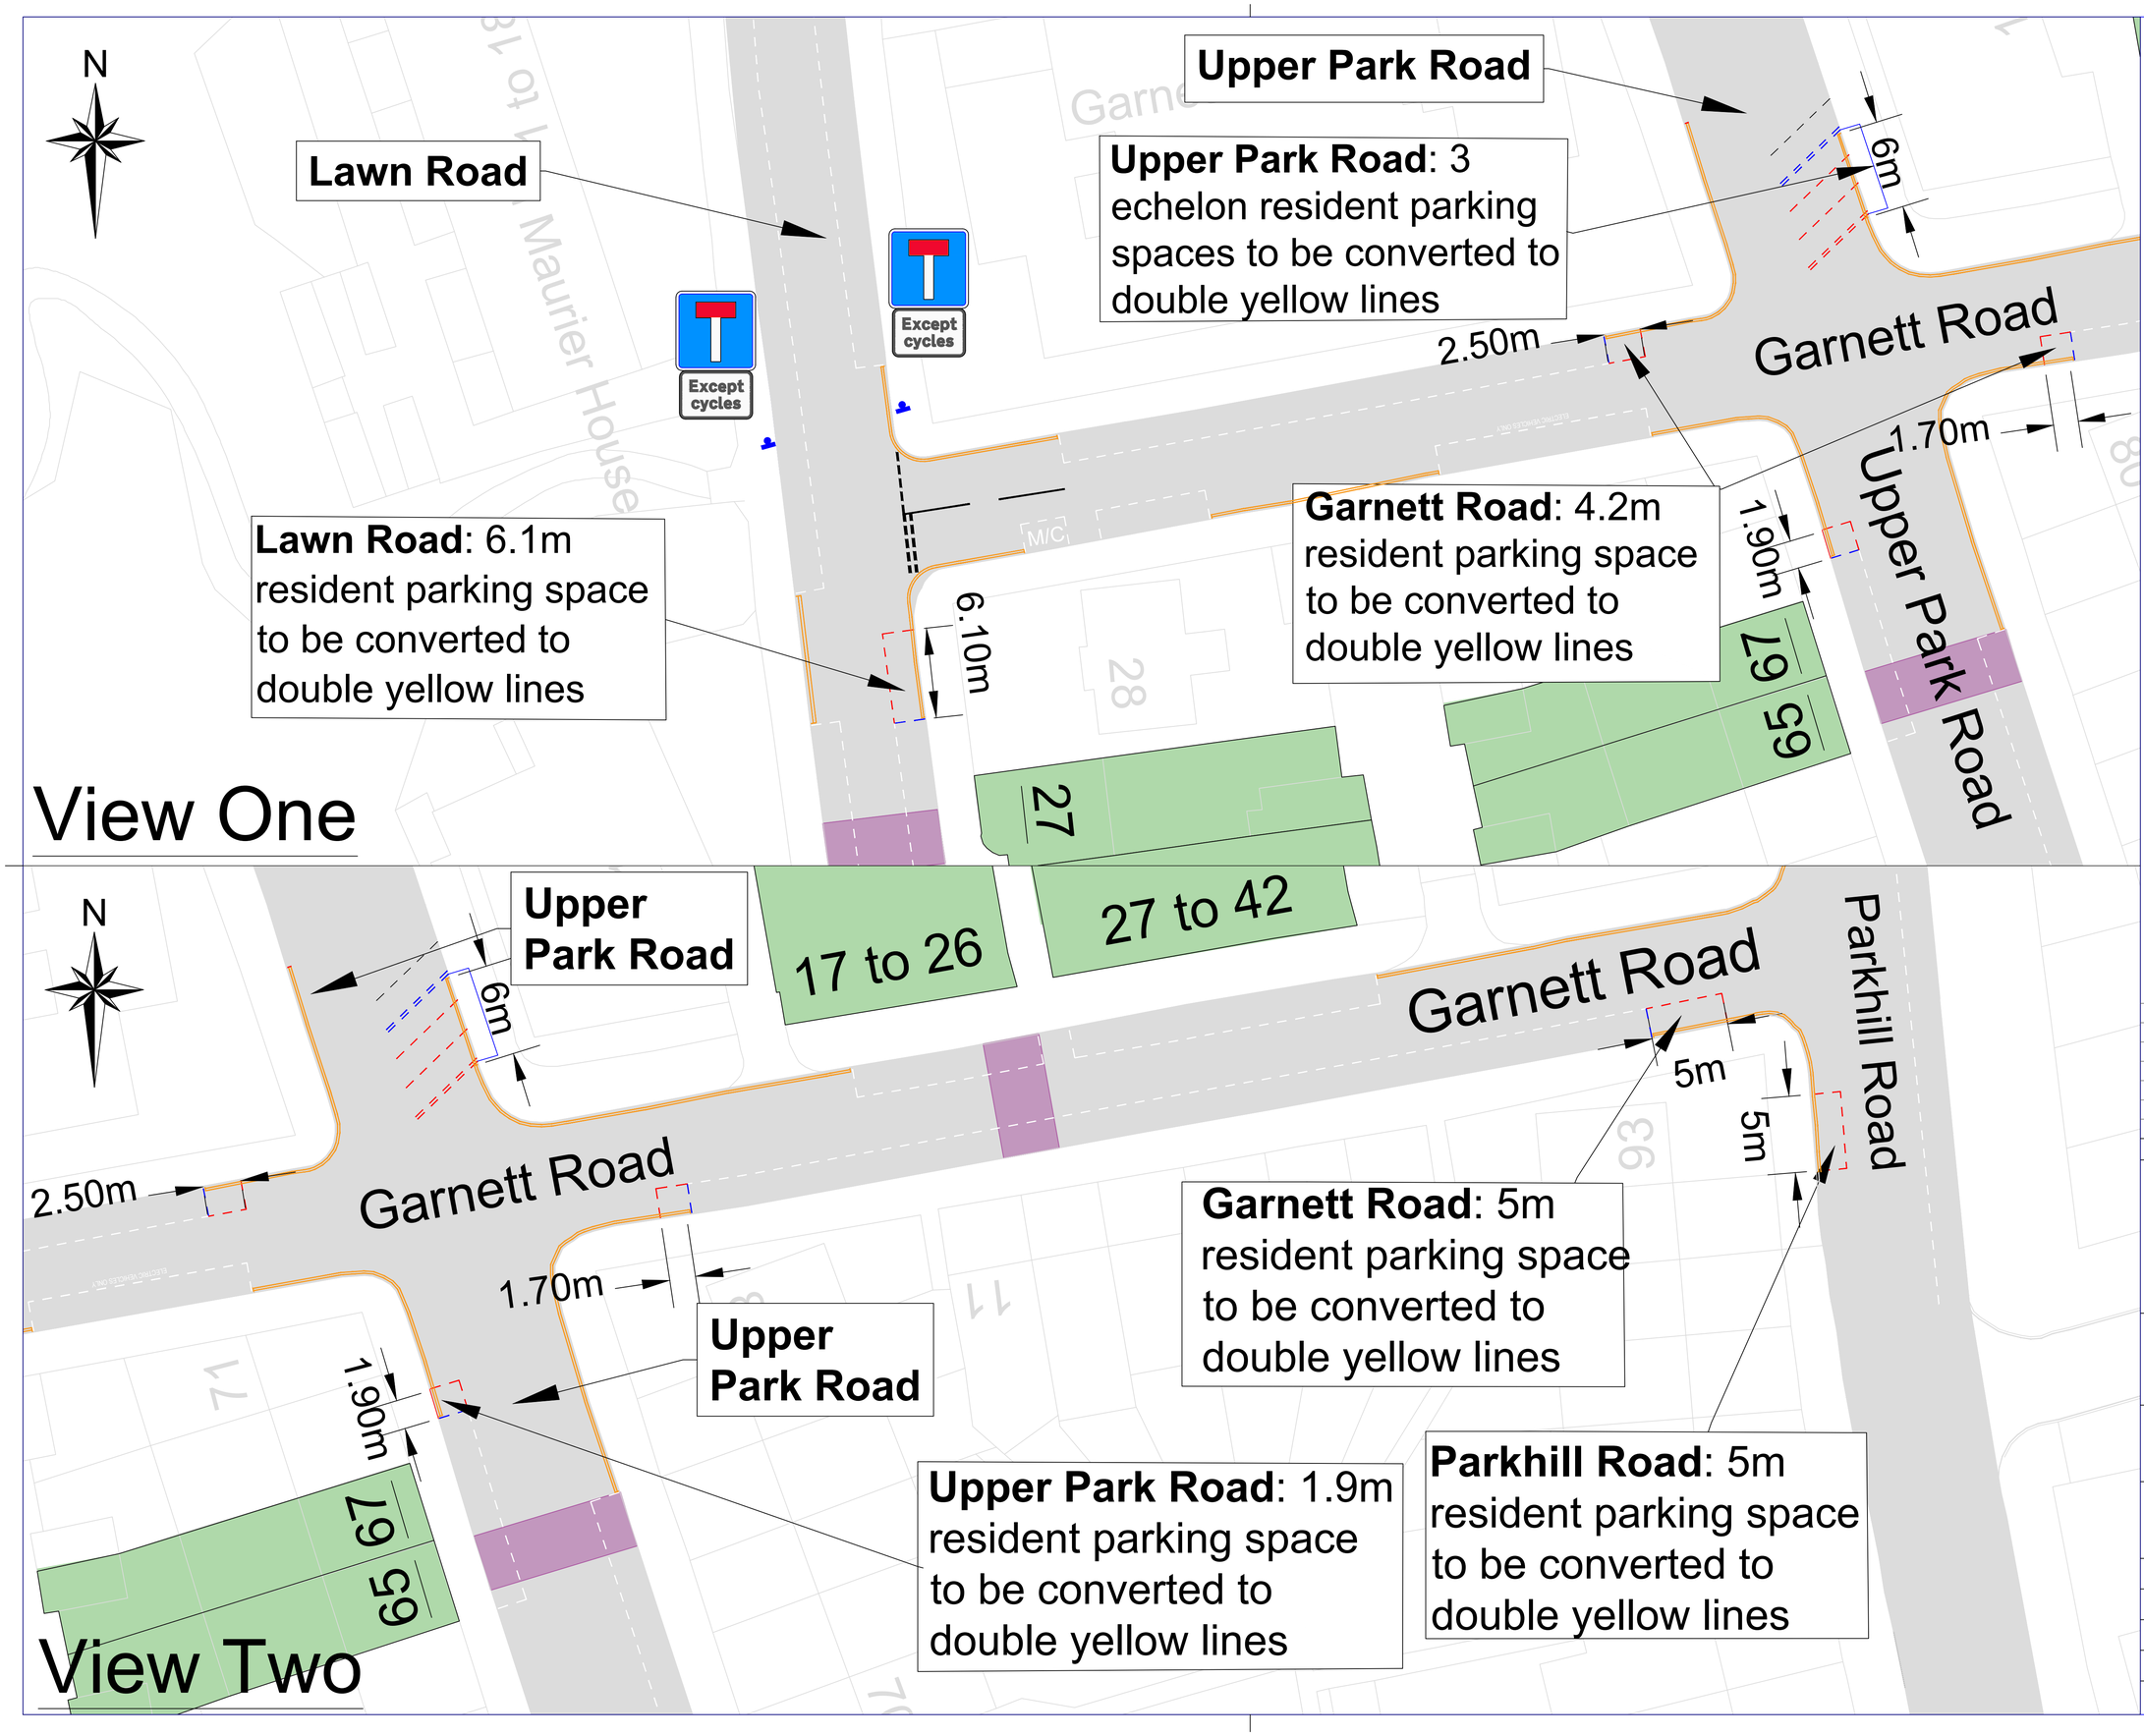

KEY

- Existing parking lines
- Proposed removal of parking lines
- Proposed parking lines
- Change/ Extend existing 'No waiting' restrictions for junction protection
- Proposed sinusoidal humps
- Building numbers
- No Through road to motorised vehicles, except cycles, Lawn Road into Fleet Road

Rev	By	Date	Amendments

Camden
Design Team
Transport Strategy Service
London Borough of Camden
5 Pancras Square
Tel 020 7974 5551, Fax 020 7974 6952
DX 2106 Euston, Minicom 020 7974 6866

Project: Fleet Road Area

Drawing Title: 10m Junction Protection Consultation Drawing (Sheet 2 of 2)

Scale: NTS	Date: Jan 2026
Drawn By: MW	File Ref:
Checked By: PA	Dwg Name:
Drawing Location:	
Drawing Number: Fleet Road Area/ 01	Rev. B