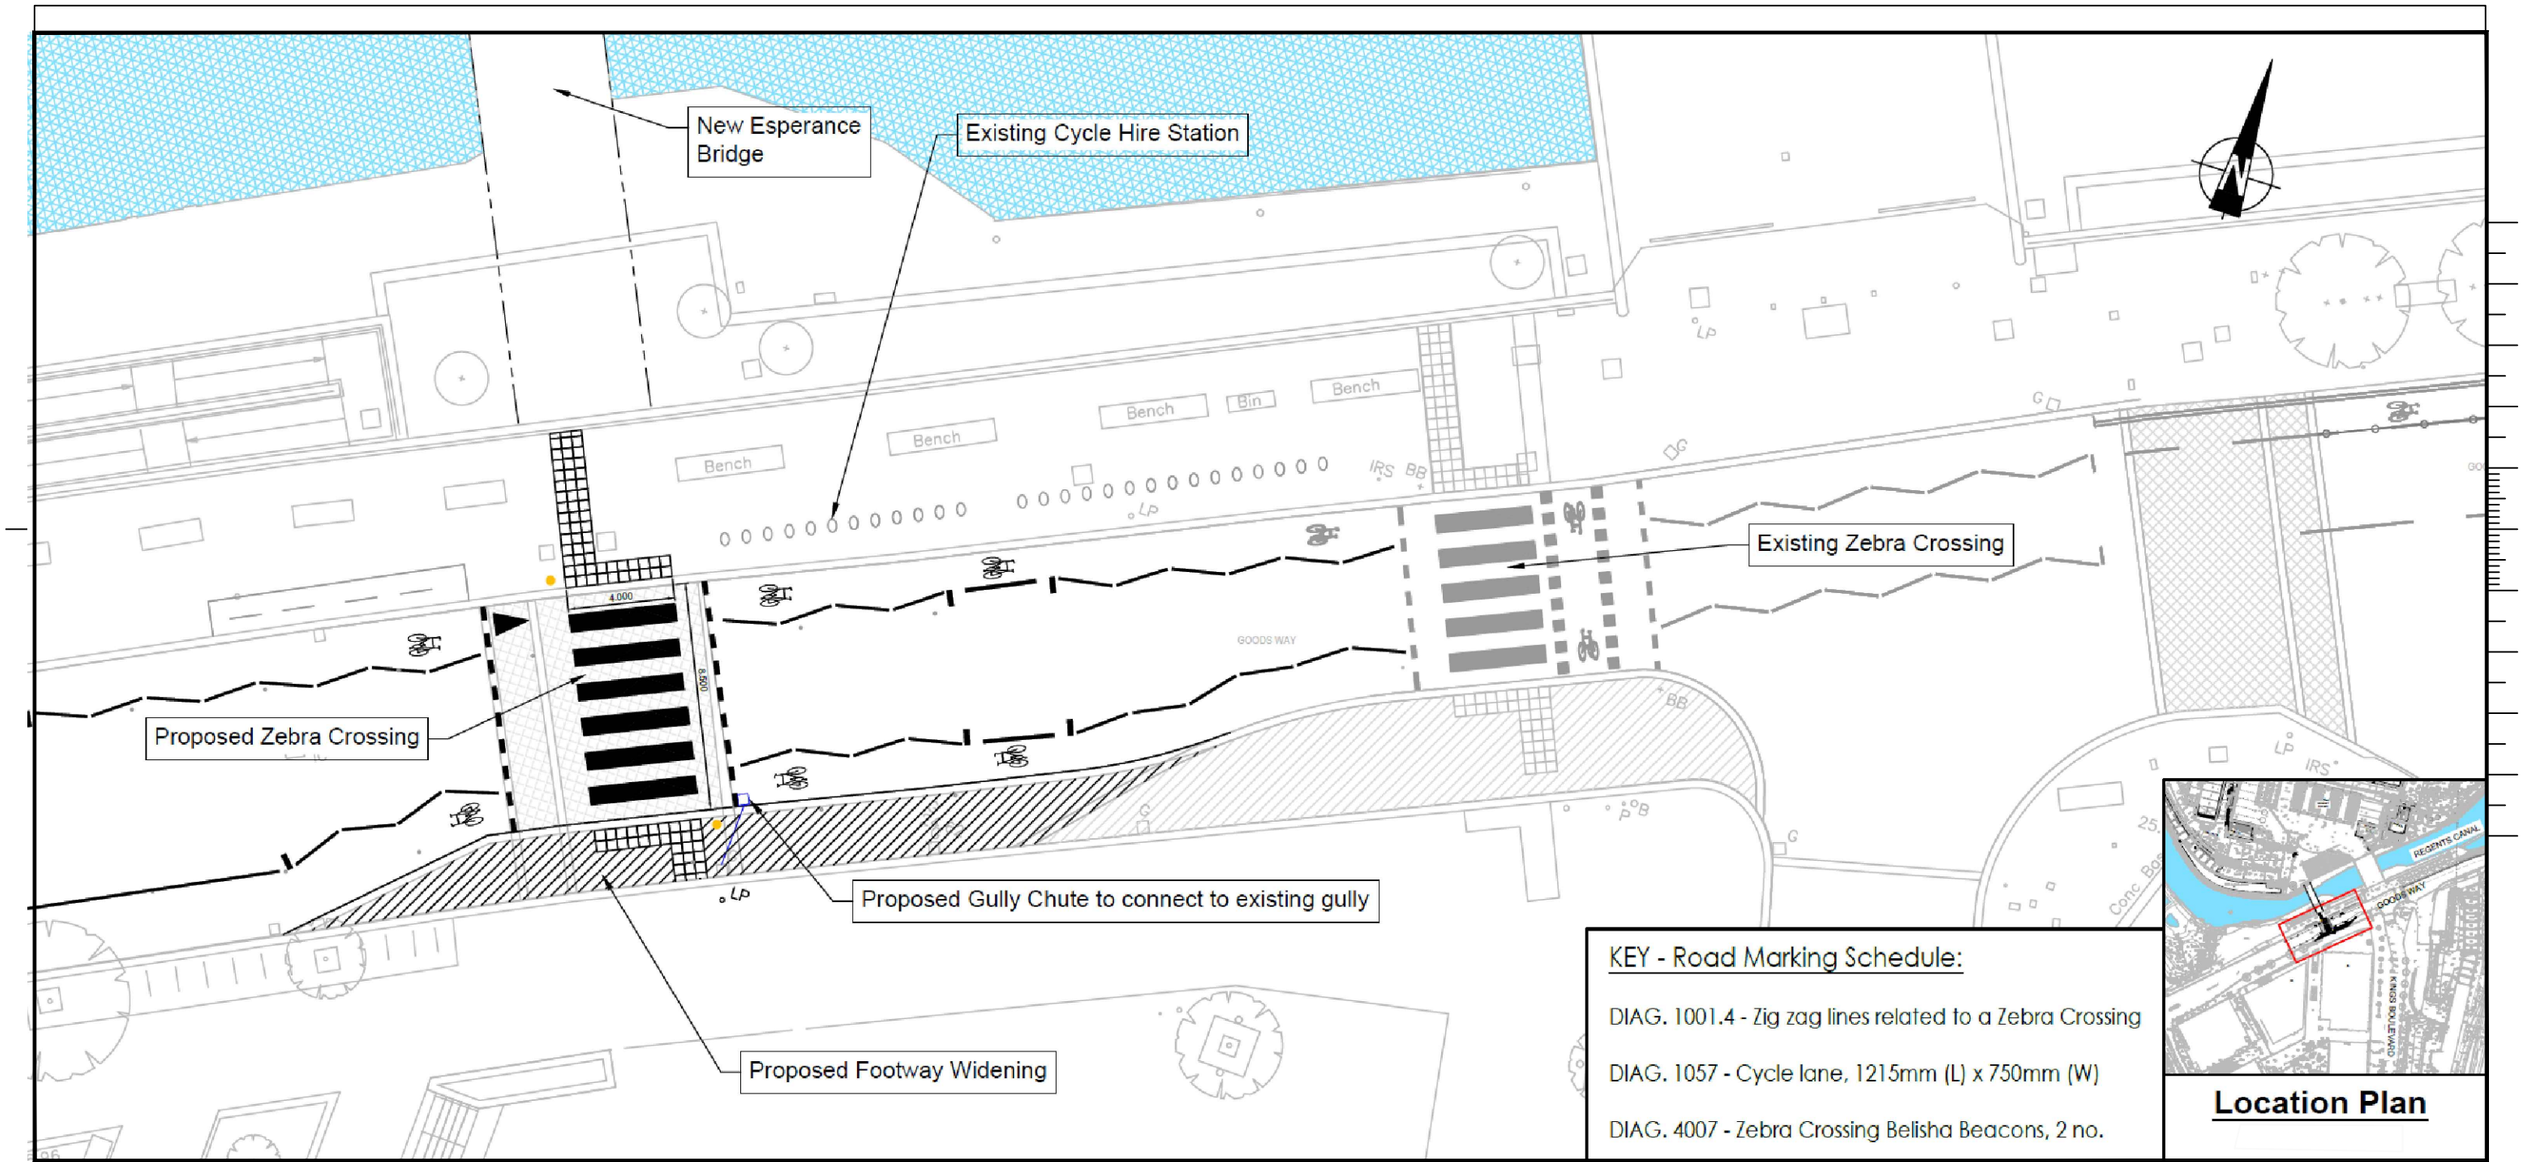

Camden
Design Team
Transport Strategy Service
London Borough of Camden
5 Pancras Square
Tel 020 7974 5551, Fax 020 7974 6952
DX 2106 Euston, Minicom 020 7974 6866

Project
PROPOSED FOOTWAY WIDENING AND NEW ZEBRA CROSSING

Location
GOODS WAY
BY ESPERANCE FOOTBRIDGE

Rev	By	Date	Amendments
A	JA	24/2/22	Preliminary Design

Scale NTS @ A3
Date 25 Feb 2022
Drawn By Stantec
File Ref
Checked By JA
Dwg Name
Drawing Location
Drawing Number
Rev. A