
PROPOSED PLAN

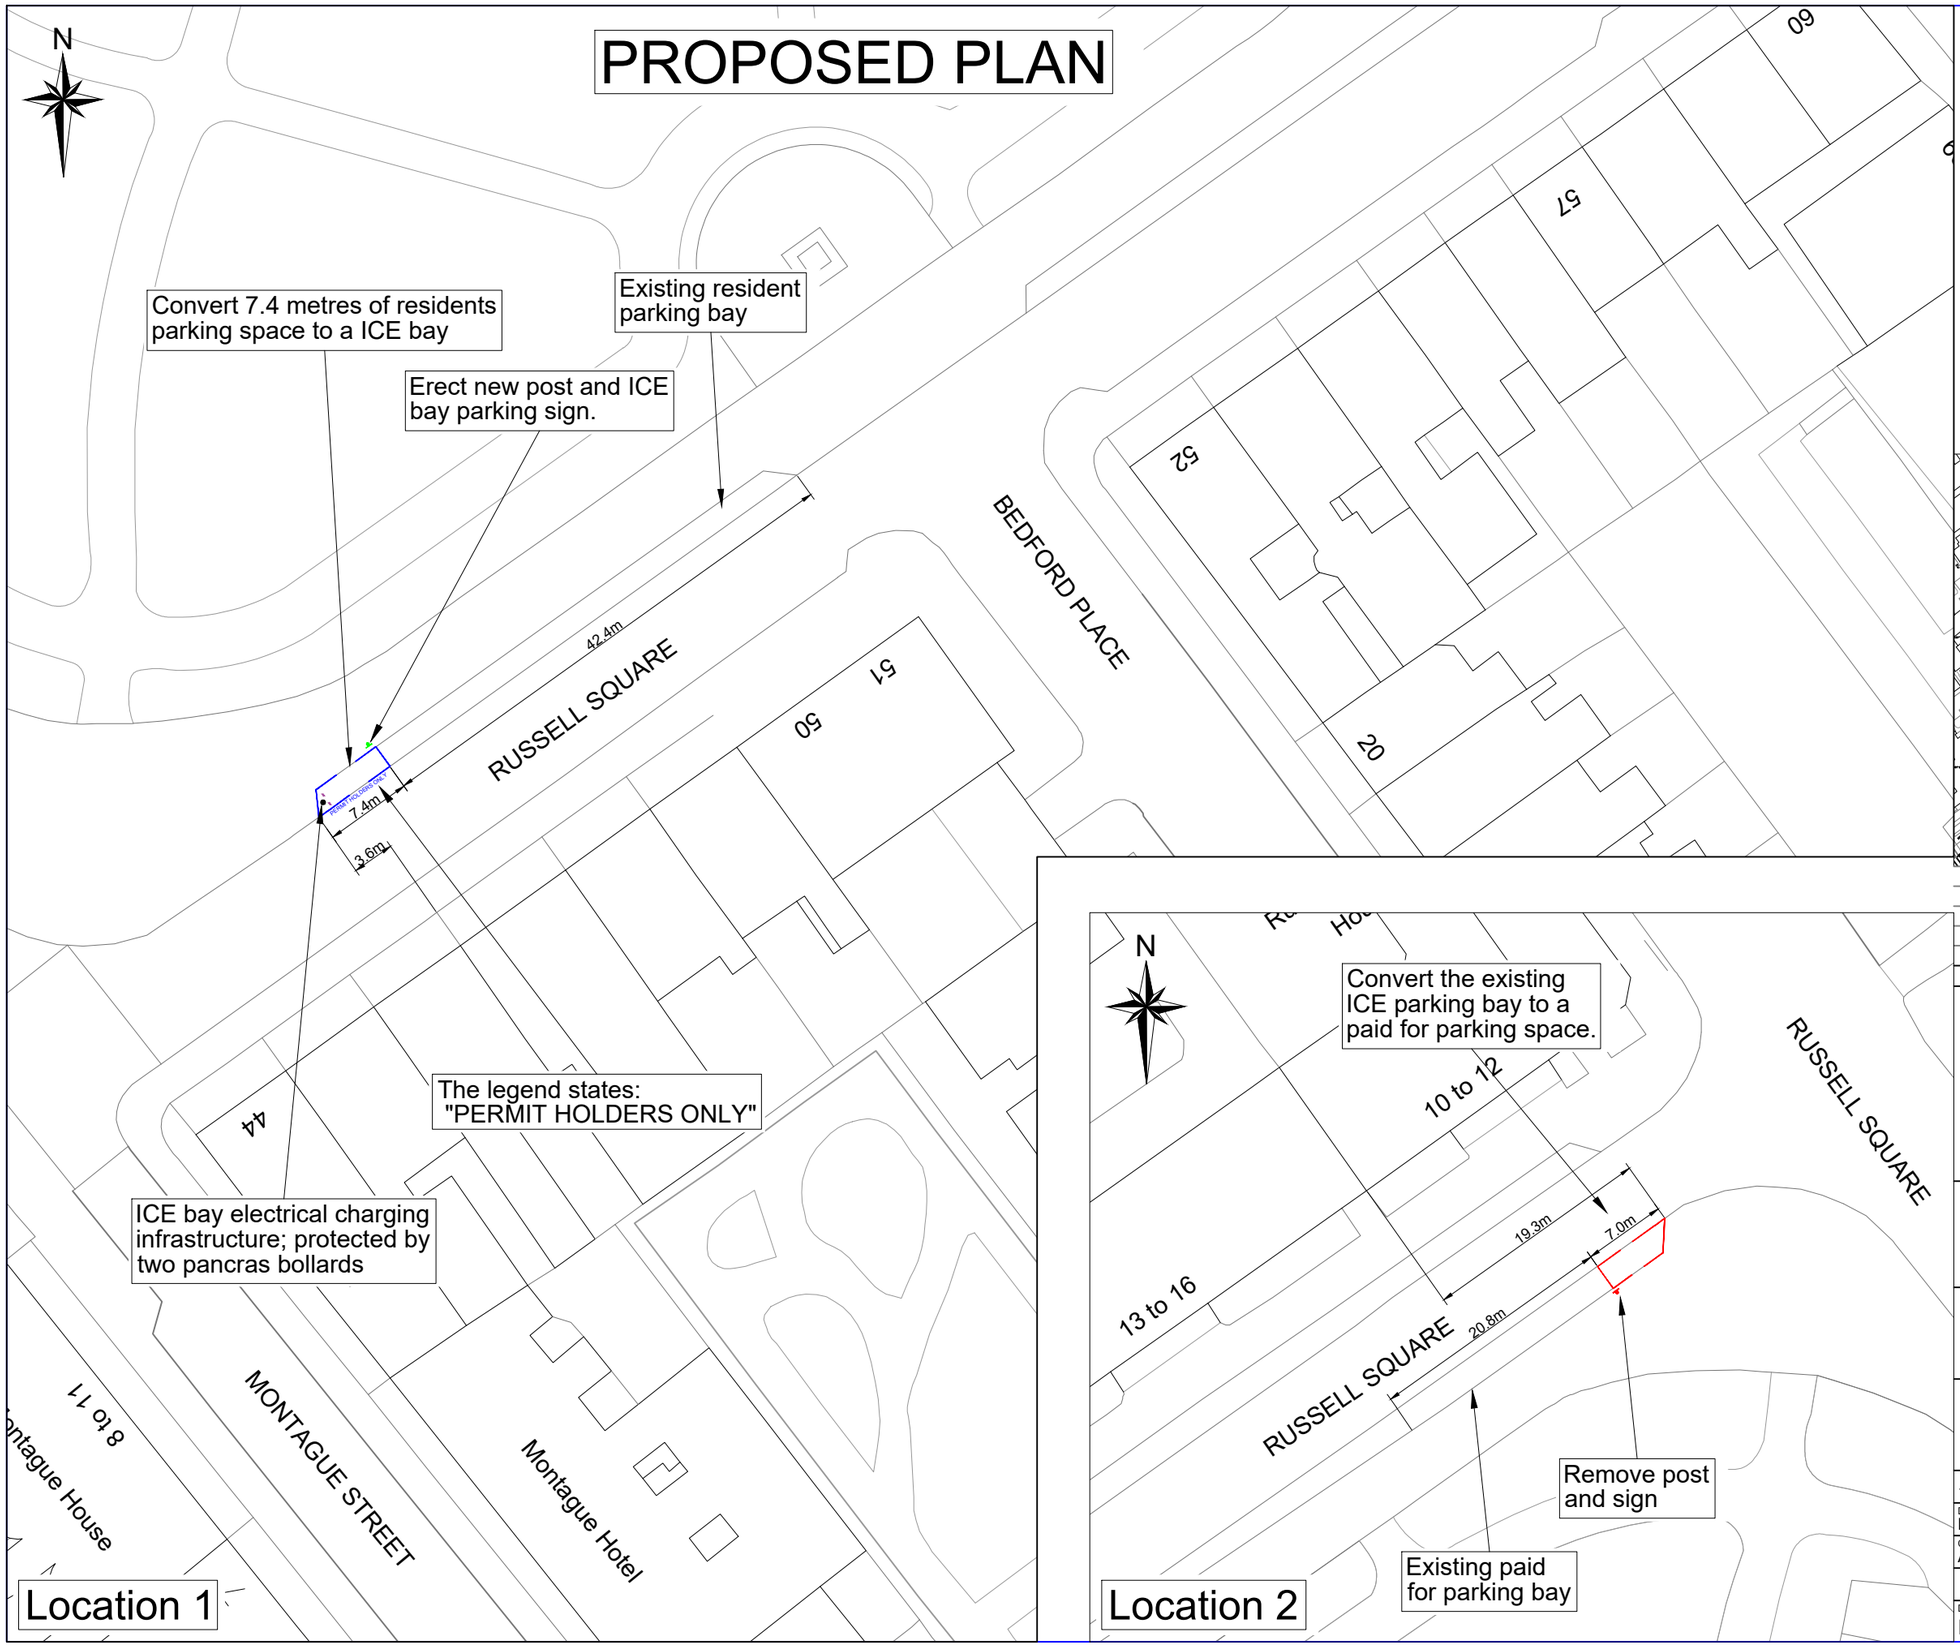


GENERAL NOTES:

1. DO NOT SCALE FROM DRAWING.
2. ALL DIMENSIONS ARE IN METERS UNLESS NOTED OTHERWISE.
3. ALL DIMENSIONS TO BE VERIFIED ON SITE BY THE CONTRACTOR & SUPERVISOR.

KEY

- NEW ROAD MARKINGS
- RELOCATED POST WITH NEW ICE BAY SIGN
- REMOVE & RELOCATE POST
- EXISTING LINE MARKINGS
- LINE MARKINGS TO BE REMOVED
- PANCRAS BOLLARD
- ICE BAY CHARGING EQUIPMENT

Location Plan:

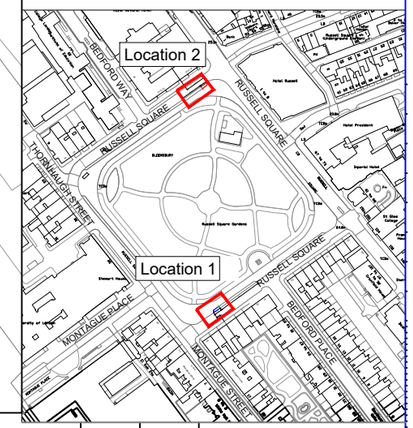

Rev	By	Date	Amendments
A	P.A	OCT 26	B
A	P.A	JUNE 23	A

Camden
Transport Strategy Service
London Borough of Camden
5 St Pancras Sq, London N1C 4AG
Tel 020 7974 6119, Fax 020 7974 6952
DX 2106 Euston, Minicom 020 7974 6866

INVESTOR IN PEOPLE

Project: ICE BAY

Drawing Title: RUSSELL SQUARE

1:500@A3	Date: OCT_26
Drawn By: PA	File Ref: ICE
Checked By: AC	Dwg Name: RUSSELL_SQ

Drawing Number: ICE_RS

Rev.: B