©Crown copyright and database rights YYYY Ordnance Survey xxxxxxxxxx

LEGEND

- Existing tree to be retained
- Existing seating relocated
- LP Existing light post to be relocated
- RS Existing finger post to be retained
- Proposed wayfinding column
- Existing bin to be relocated

NOTES

1. Do not scale from this drawing.
2. All dimensions are in metres unless otherwise specified.
3. Background survey information supplied by others. See original survey plans for details.
4. This drawing is to be read in conjunction with all drawings and documents related to the project.
5. All proposed parking bays to be 2m wide.

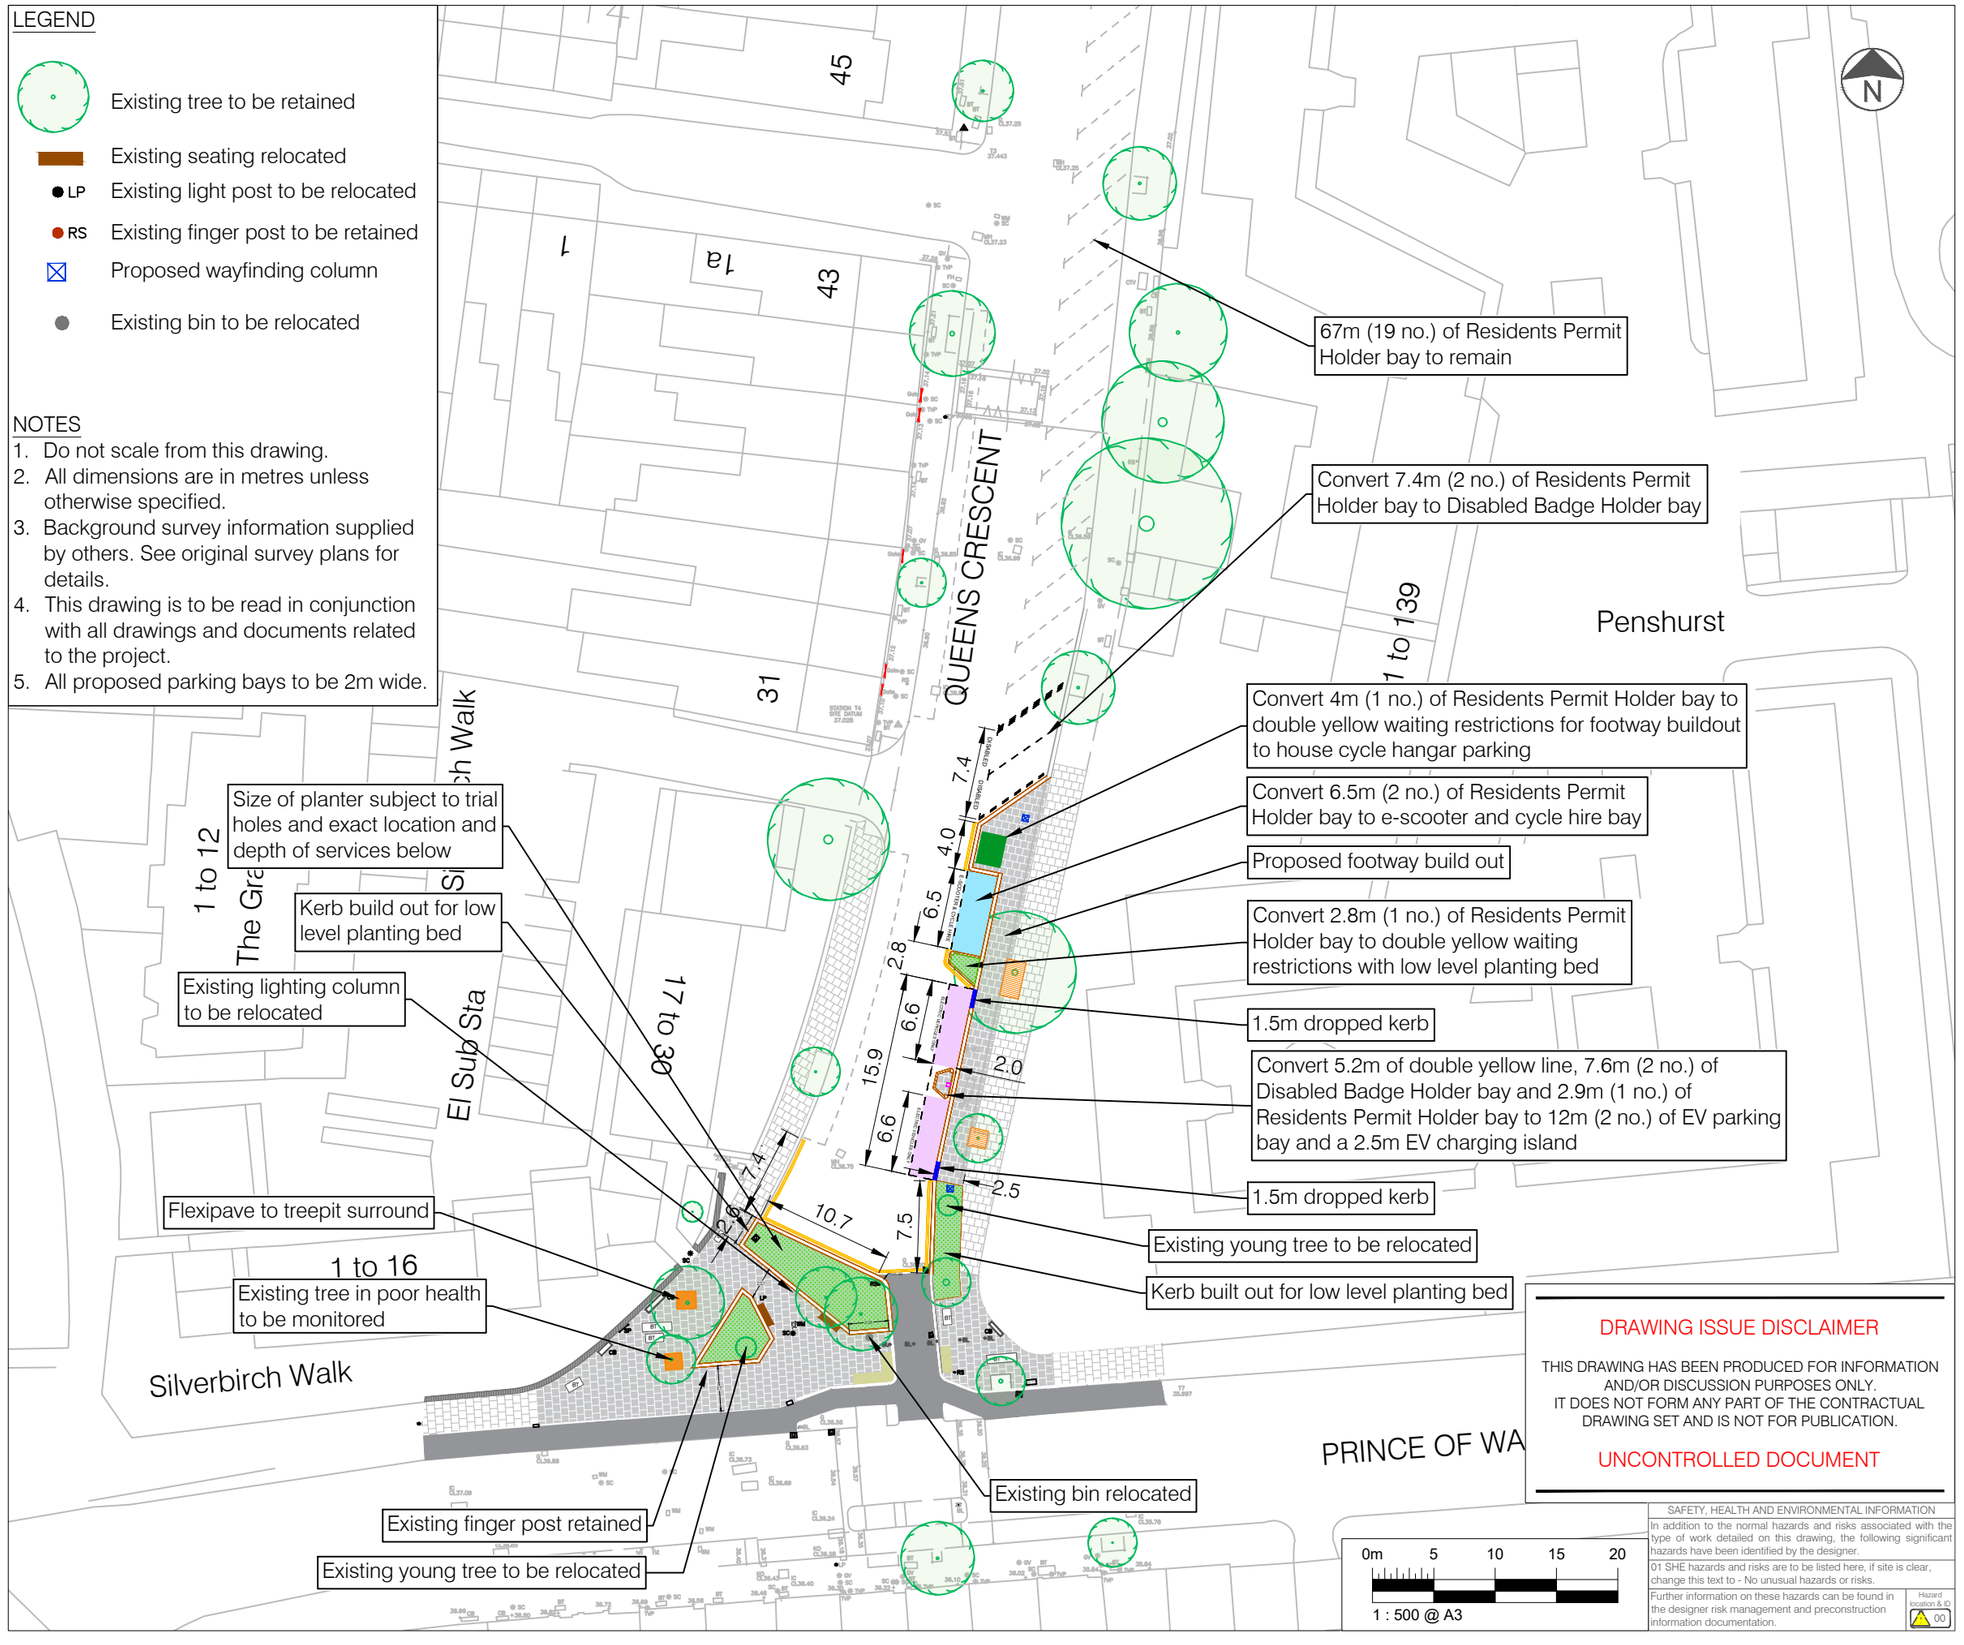

LEGEND

- Proposed kerb
- Proposed white road markings
- Proposed yellow road markings
- Proposed footway build out
- Proposed concrete paving to pocket park
- Existing concrete paving to be retained and made good
- Proposed tactile paving to match existing
- Proposed low level planting bed
- Proposed resin bound/flexi pave to tree pit surround
- Proposed e-scooter and cycle hire bay
- Proposed electric vehicle bay
- Proposed cycle hangar parking

Rev	Date	Description	Drn	Chk	App
P01	---	ORIGINAL ISSUE	JA	---	---

This drawing has been specifically prepared to meet the requirements of the named client and may contain design and innovative features which differ from conventional design standards.

PROJECT CENTRE
www.marstonholdings.co.uk/projectcentre

DRAWING ISSUE DISCLAIMER

THIS DRAWING HAS BEEN PRODUCED FOR INFORMATION AND/OR DISCUSSION PURPOSES ONLY.
IT DOES NOT FORM ANY PART OF THE CONTRACTUAL DRAWING SET AND IS NOT FOR PUBLICATION.

UNCONTROLLED DOCUMENT

0m 5 10 15 20
1 : 500 @ A3

SAFETY, HEALTH AND ENVIRONMENTAL INFORMATION

In addition to the normal hazards and risks associated with the type of work detailed on this drawing, the following significant hazards have been identified by the designer.

01 SHE hazards and risks are to be listed here, if site is clear, change this text to - No unusual hazards or risks.

Further information on these hazards can be found in the designer risk management and preconstruction information documentation.

Hazard location & ID 00

Client: Camden

Project: KENTISH TOWN MOBILITY HUBS

Drawing Title: QUEENS CRESCENT CONCEPT DESIGN SHEET 2 OF 6

DRAFT

Drawing Status: FOR APPROVAL

Drawn	Designed	Date	Scale	Size
JA	JA	AUG 2024	1:500	A3

Drawing No.: 1000009910-2-0100-02

Rev: P01