Barnby Street - Consultation Plan

KEY:

- Proposed road markings
- Existing road markings
- SP — Proposed sign on existing post with splitter bracket
- Existing tree
- Proposed dropped kerb

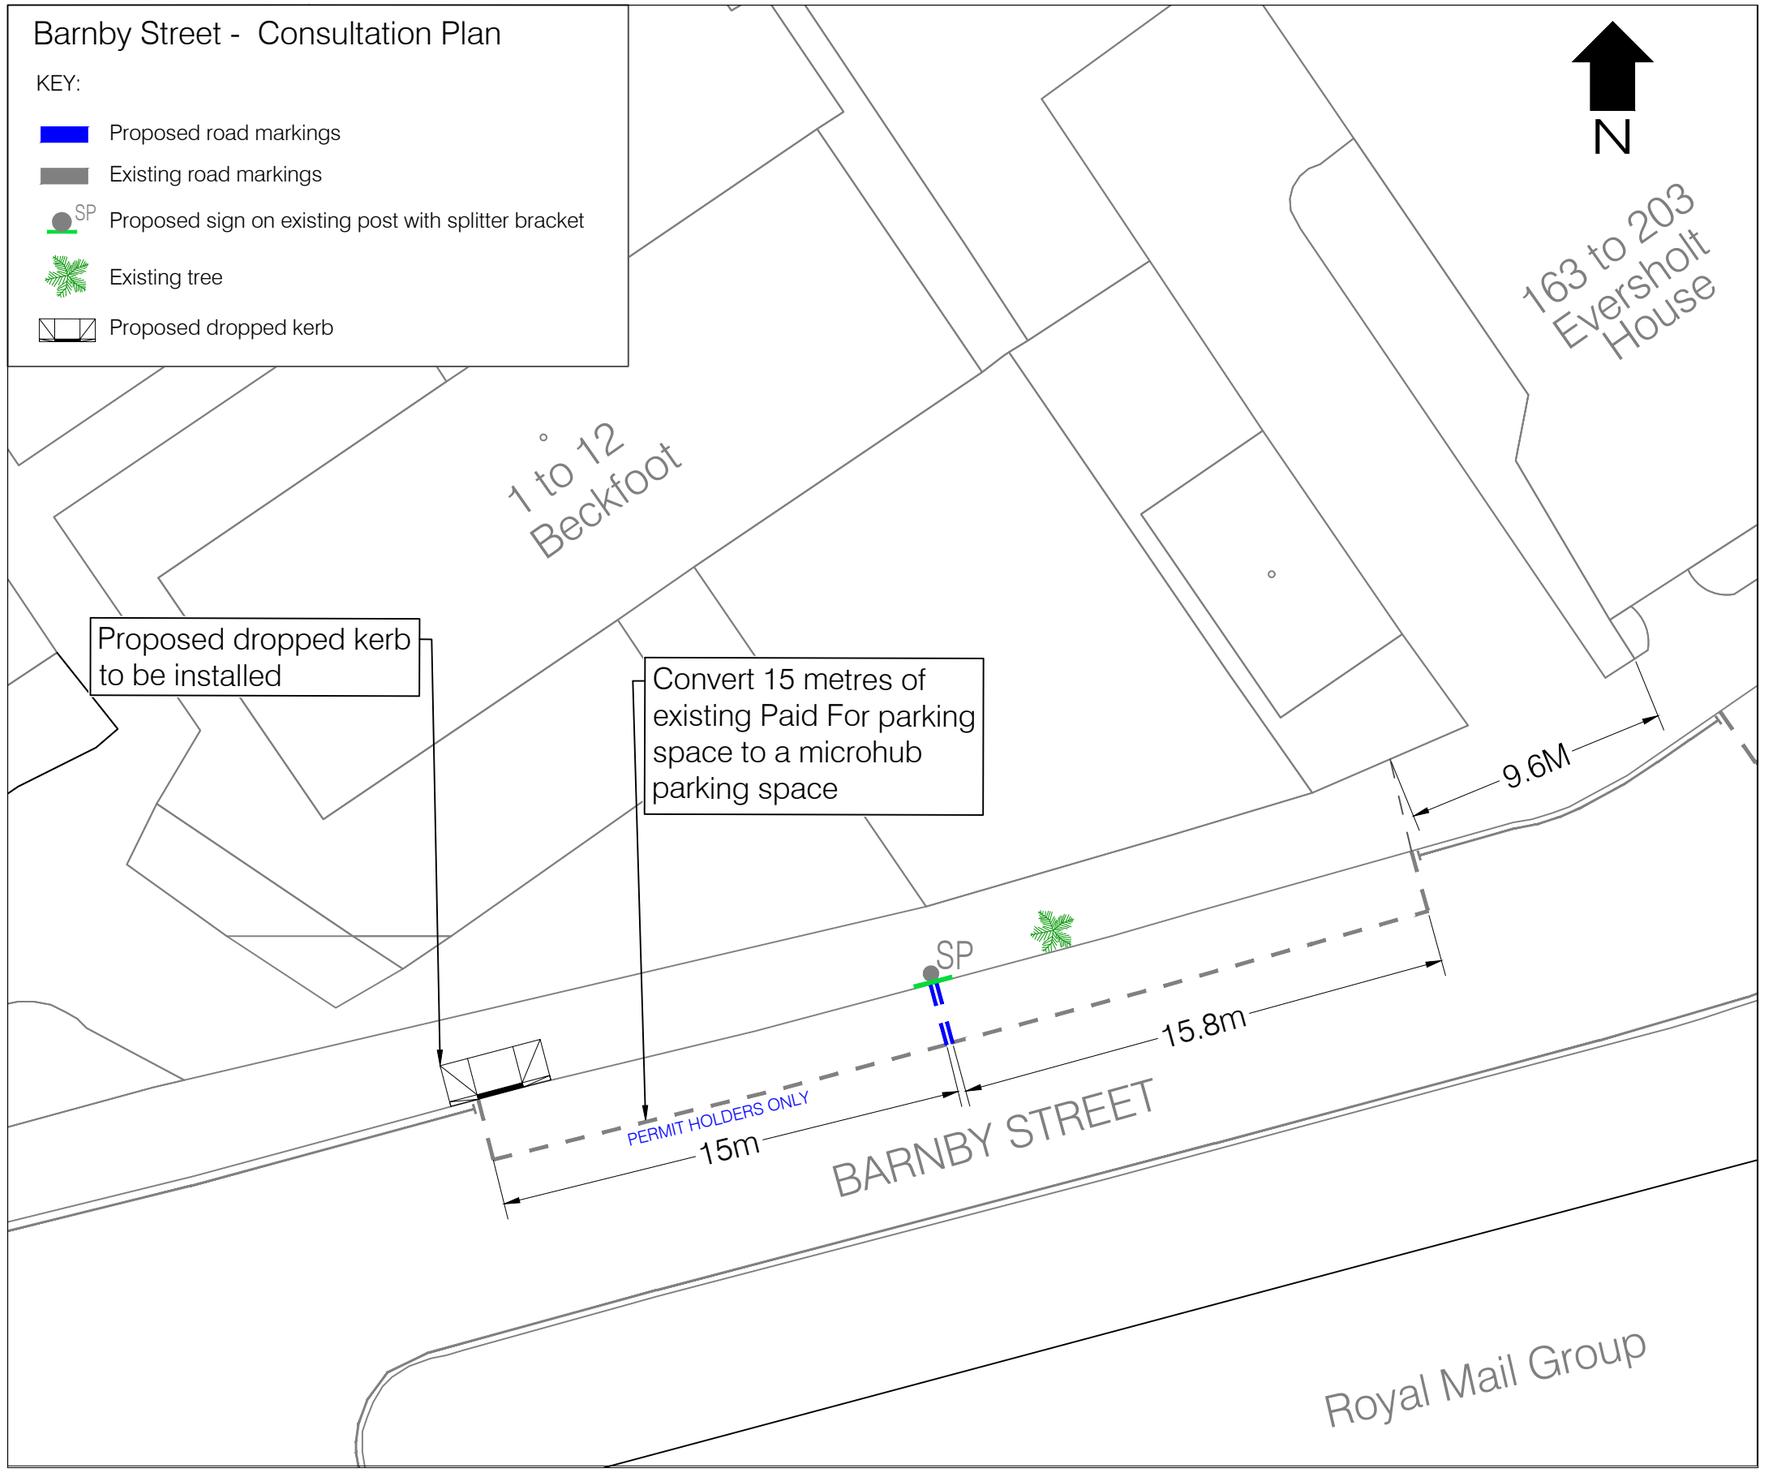

Rev	Date	Description	Drn	Chk	App

citisense

Client: Camden

Project: MICROHUB BAYS
BARNBY STREET

Drawing Title: CONSULTATION PLAN

Drawing Status: ISSUED FOR REVIEW

Drawn	Designed	Date	Scale	Size
JPM	JPM	06.08.26	NTS	A3

Drawing No.	Rev
CAM1057_CS_MH_XX_DR_0002	0