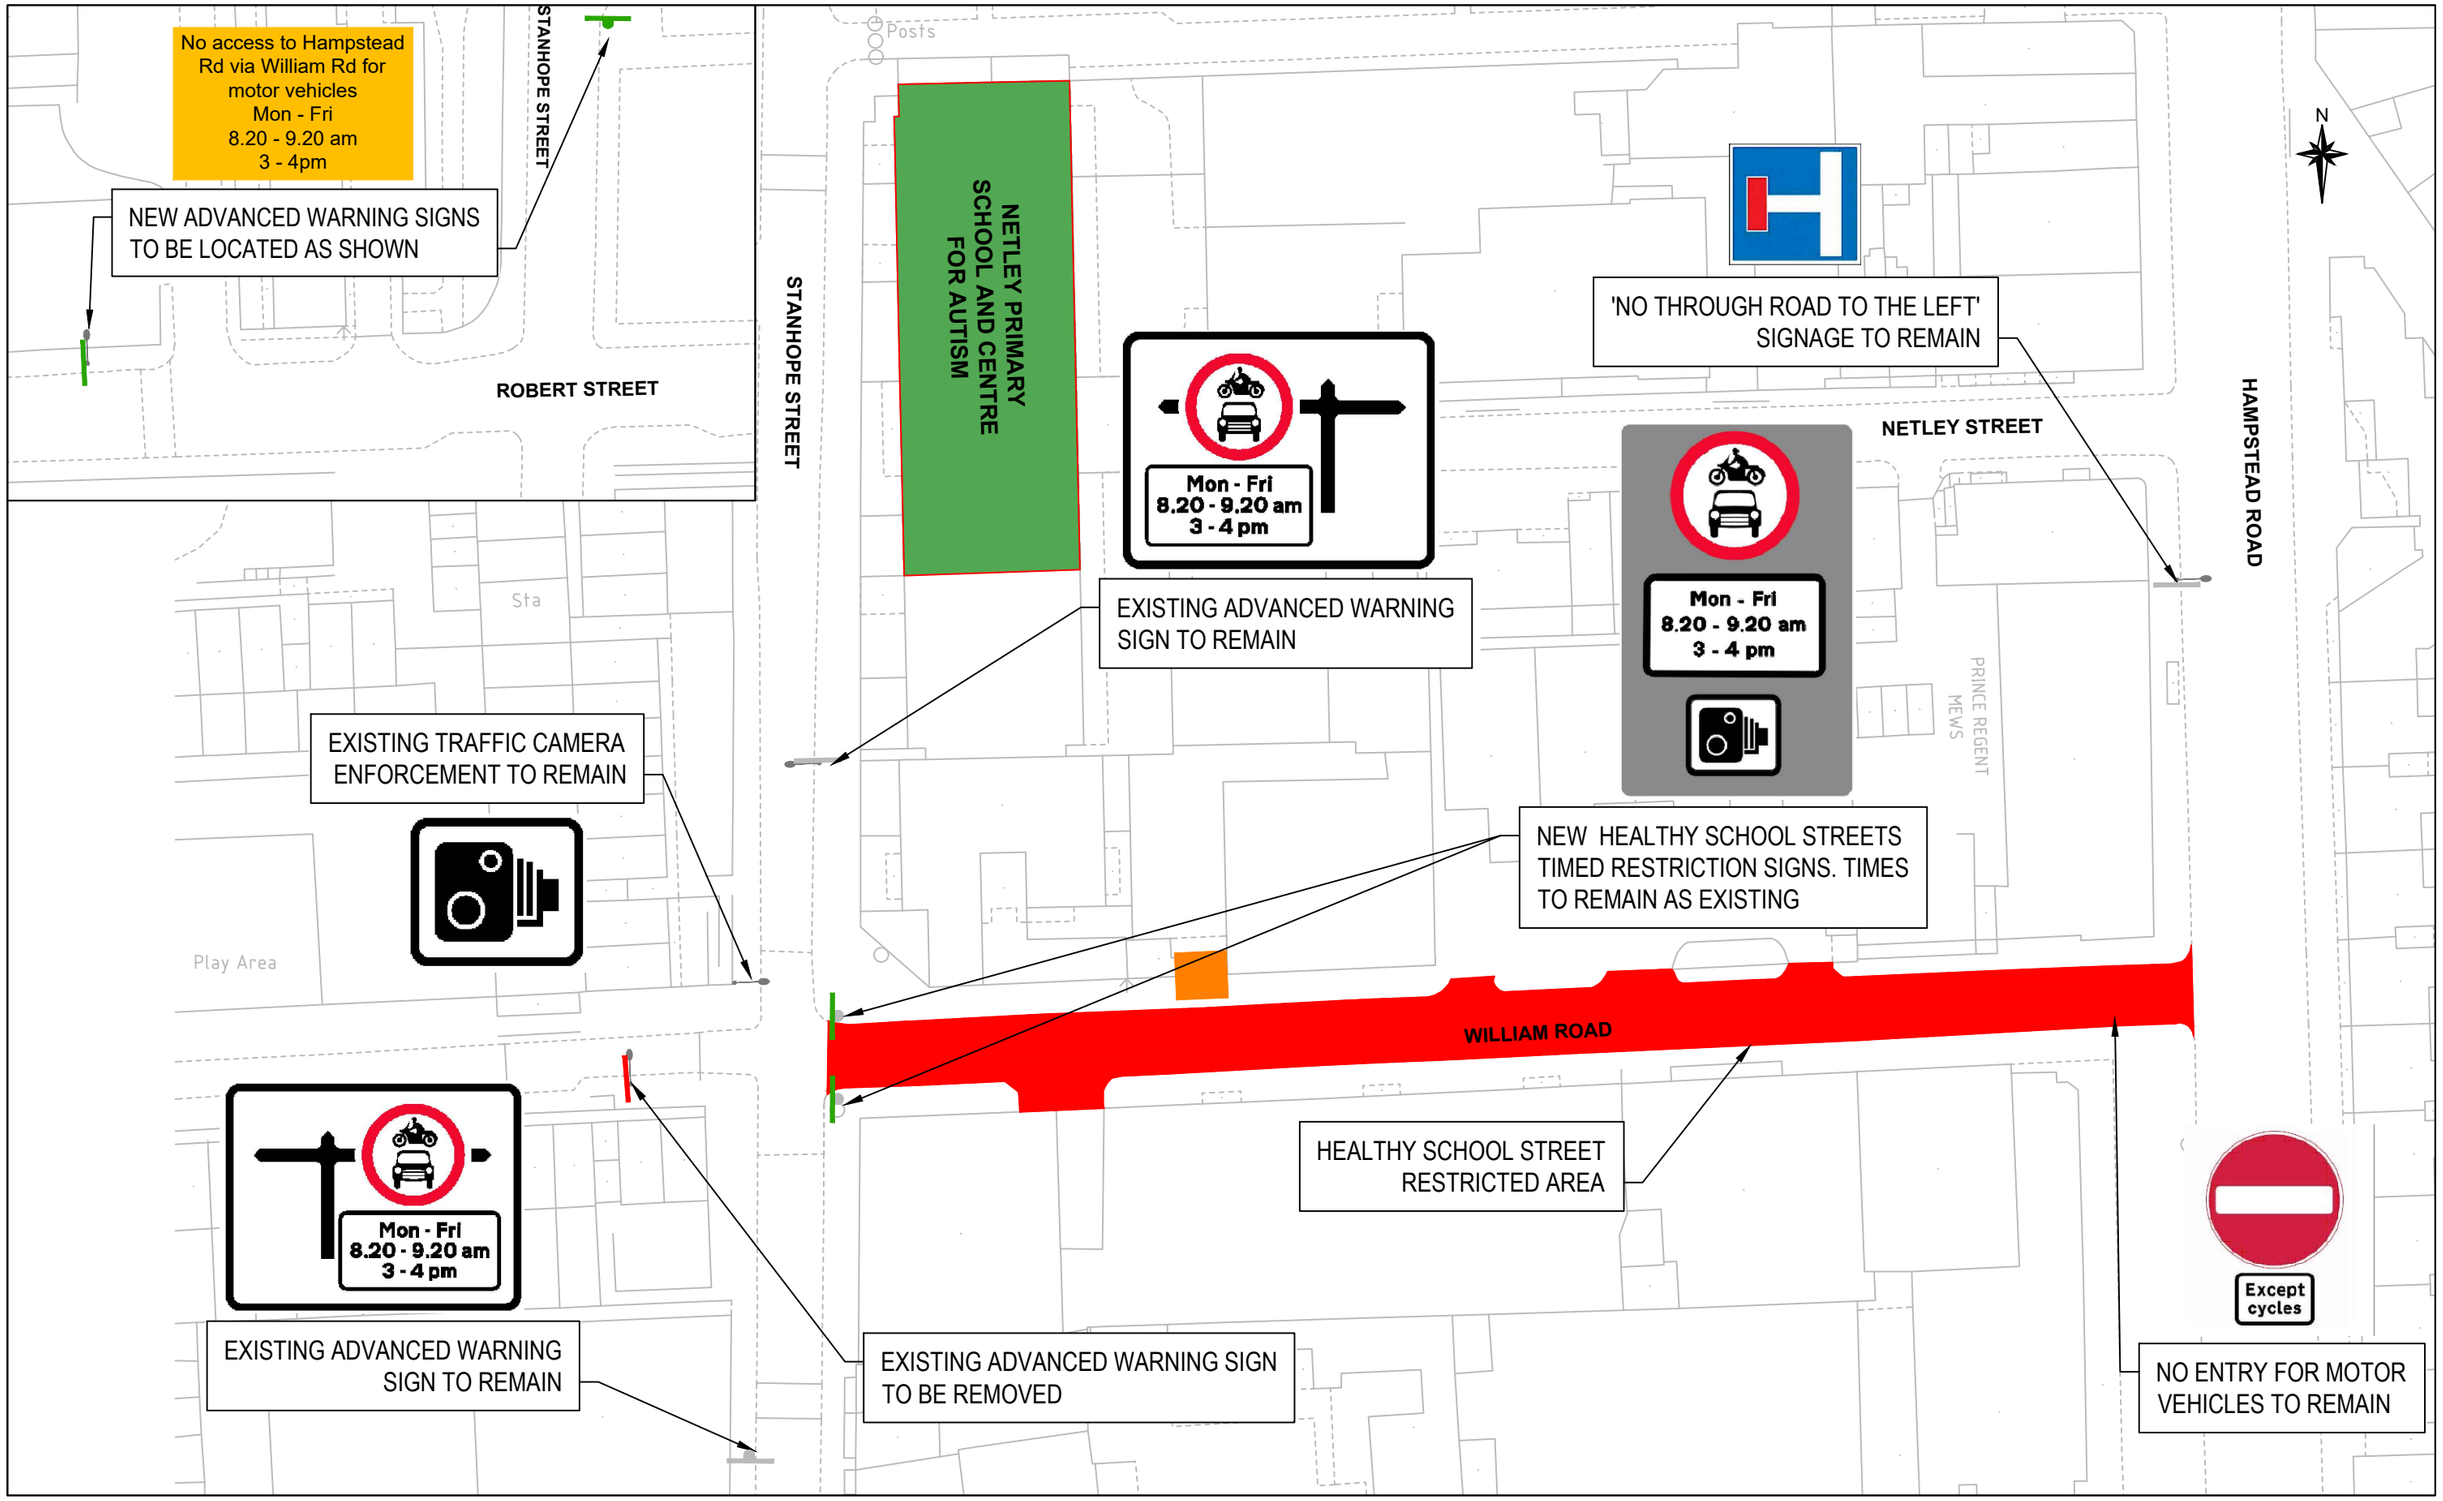



Camden

**Design Team**
Transport Strategy Service
London Borough of Camden
5 Pancras Square
Tel 020 7974 5551, Fax 020 7974 6952
DX 2106 Euston, Minicom 020 7974 6866


Project
London Borough of Camden
Healthy School Streets

Drawing Title
Netley Primary School and
Centre for Autism
Public Consultation - Permanent Design

**Key**

- Existing lighting column
- Existing Signage Pole
- Existing Pupil Entrance
- Existing Signage to remain
- Existing Signage to be removed
- Proposed Signage
- Proposed Signage Pole
- Timed Restriction Area

| Rev | By | Date | Amendments |
|---|---|---|---|
| | | | |

| | |
|---|---|
| Scale: NTS @ A3 | Date: NOV 21 |
| Drawn By: DS | File Ref: |
| Checked By: JA | Dwg Name: |
| Drawing Location: | |
| Drawing Number: | Rev.: A |