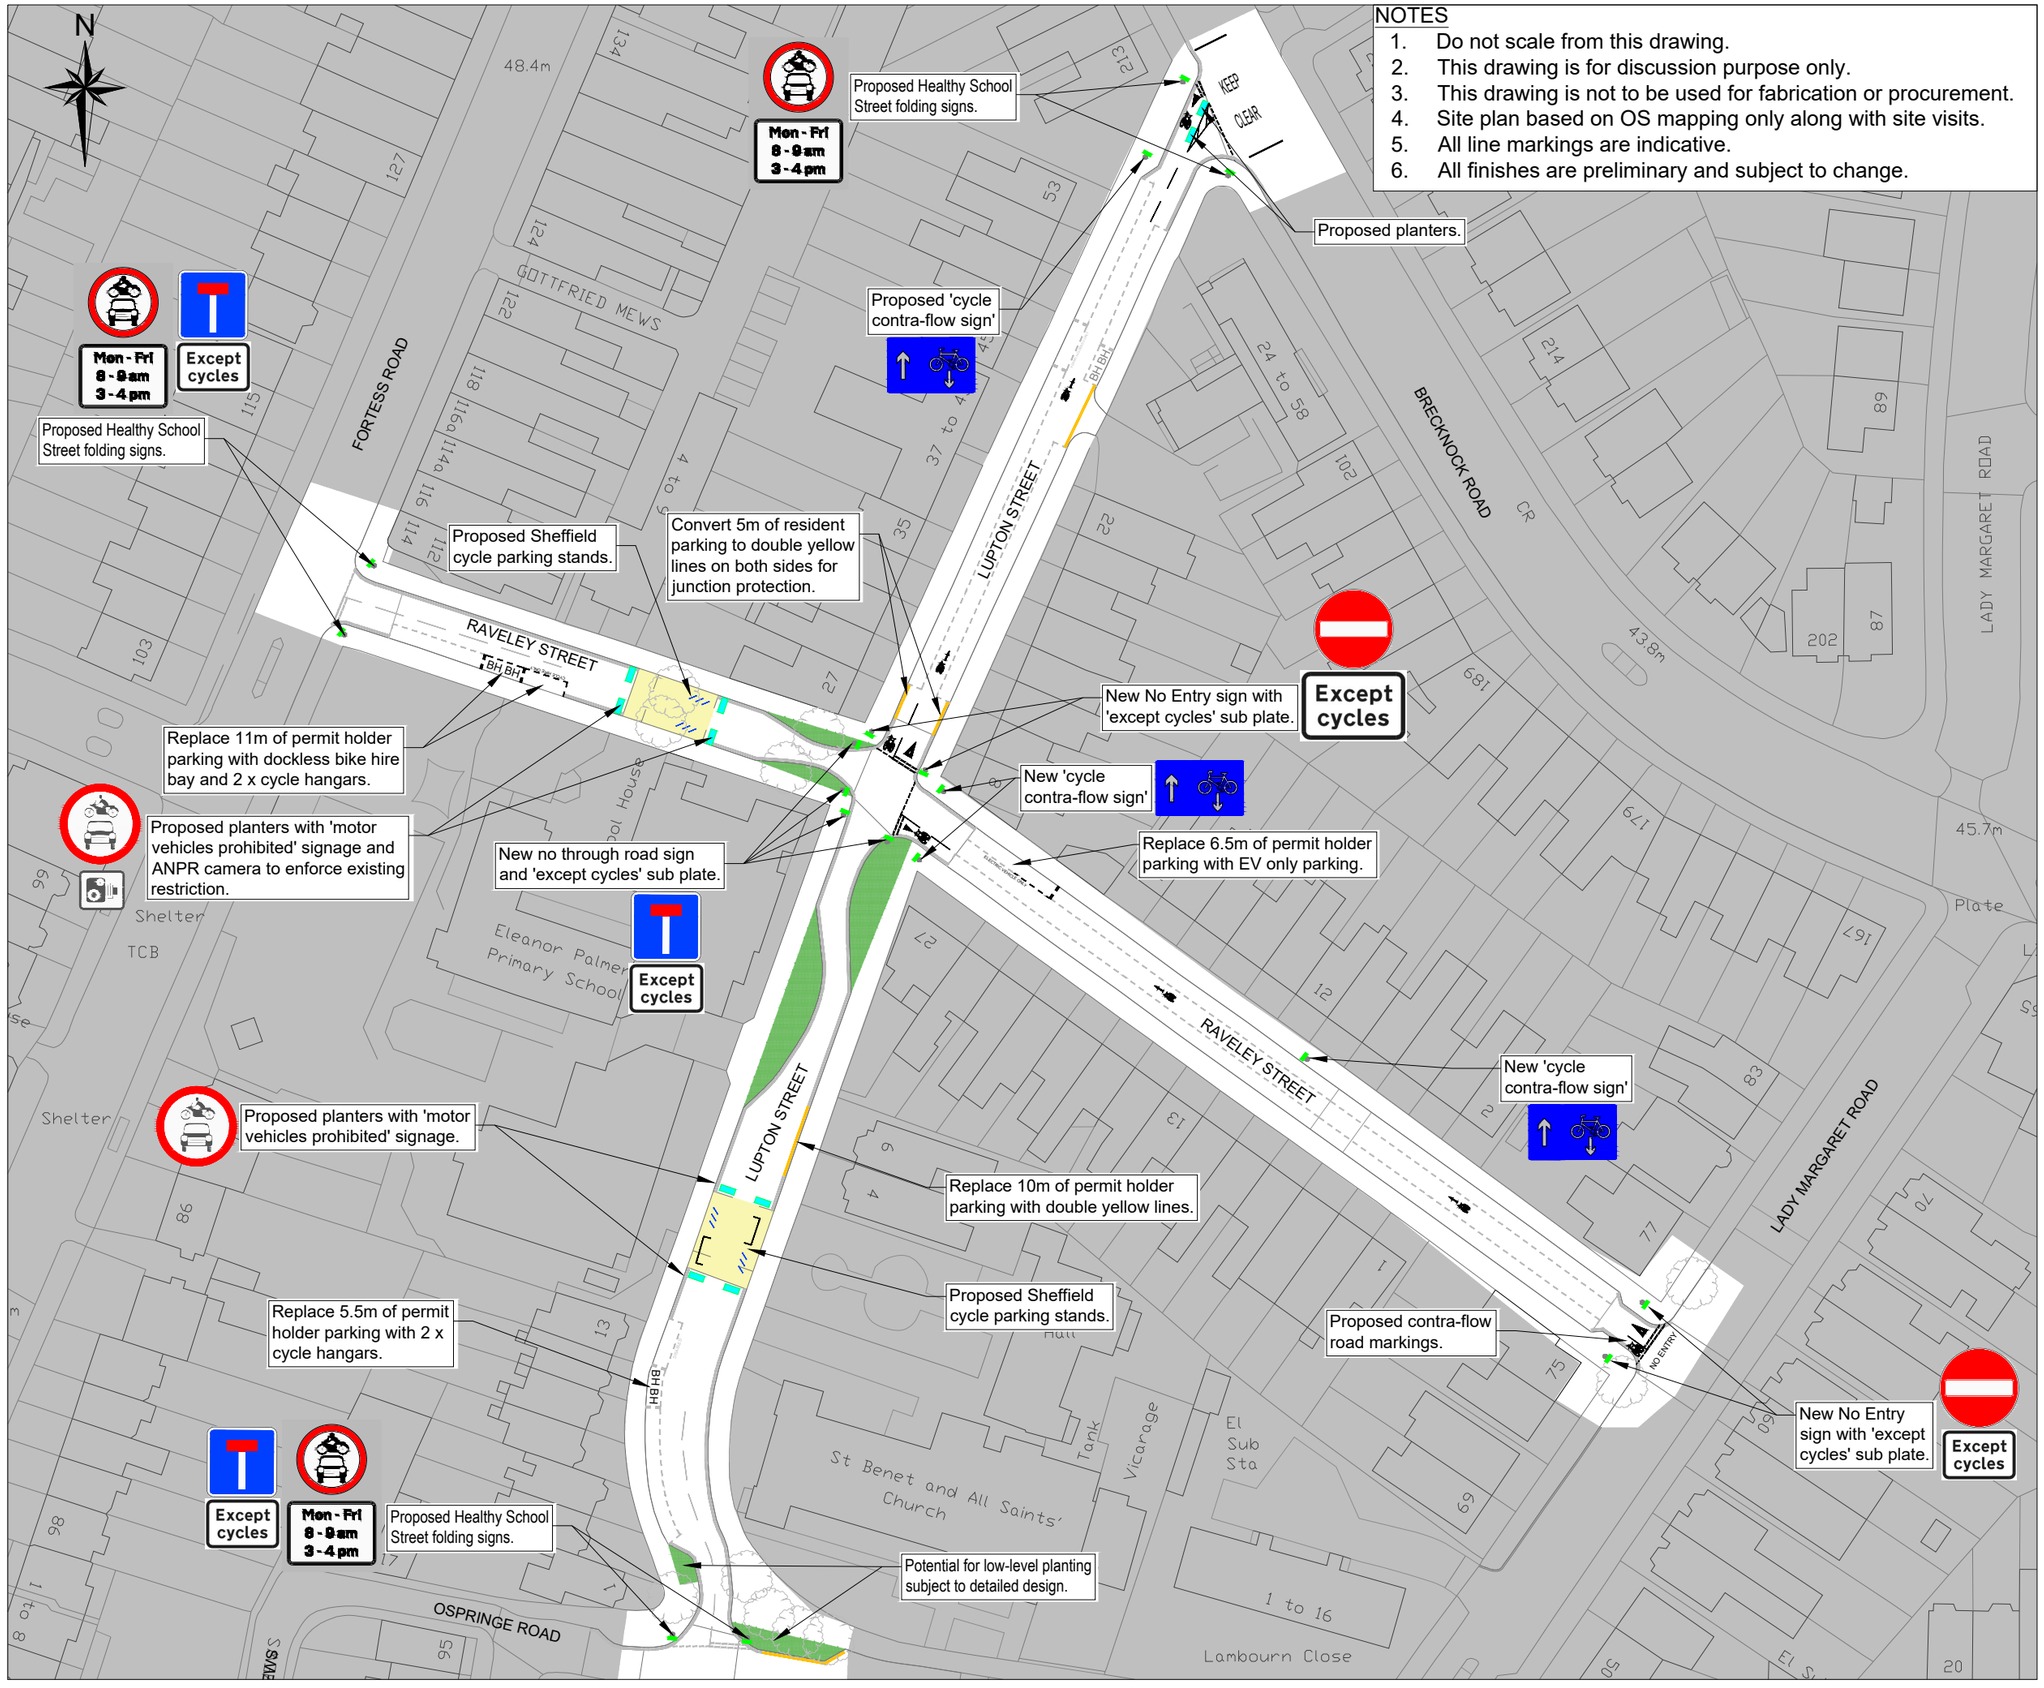

NOTES

1. Do not scale from this drawing.
2. This drawing is for discussion purpose only.
3. This drawing is not to be used for fabrication or procurement.
4. Site plan based on OS mapping only along with site visits.
5. All line markings are indicative.
6. All finishes are preliminary and subject to change.

KEY

- Propose signage
- Opportunities for low level planting, public realm improvements and play equipment, subject do detailed design.
- Propose planter or similar
- Existing modal filter
- Existing road markings
- Propose yellow markings
- Propose white line markings

Rev	By	Date	Amendments
A	SY	13/06/25	FIRST ISSUE

Camden

Design Team
Transport Strategy Service
London Borough of Camden
5 Pancras Square
Tel 020 7974 5551, Fax 020 7974 6952
DX 2106 Euston, Minicom 020 7974 6866

Project
Raveley and Lupton Street Home Zone Safe and Healthy Streets

Drawing Title
Consultation Design

Scale NTS	Date JUNE 2025
Drawn By SY	File Ref
Checked By TH	Dwg Name
Drawing Location	
Drawing Number	Rev. A