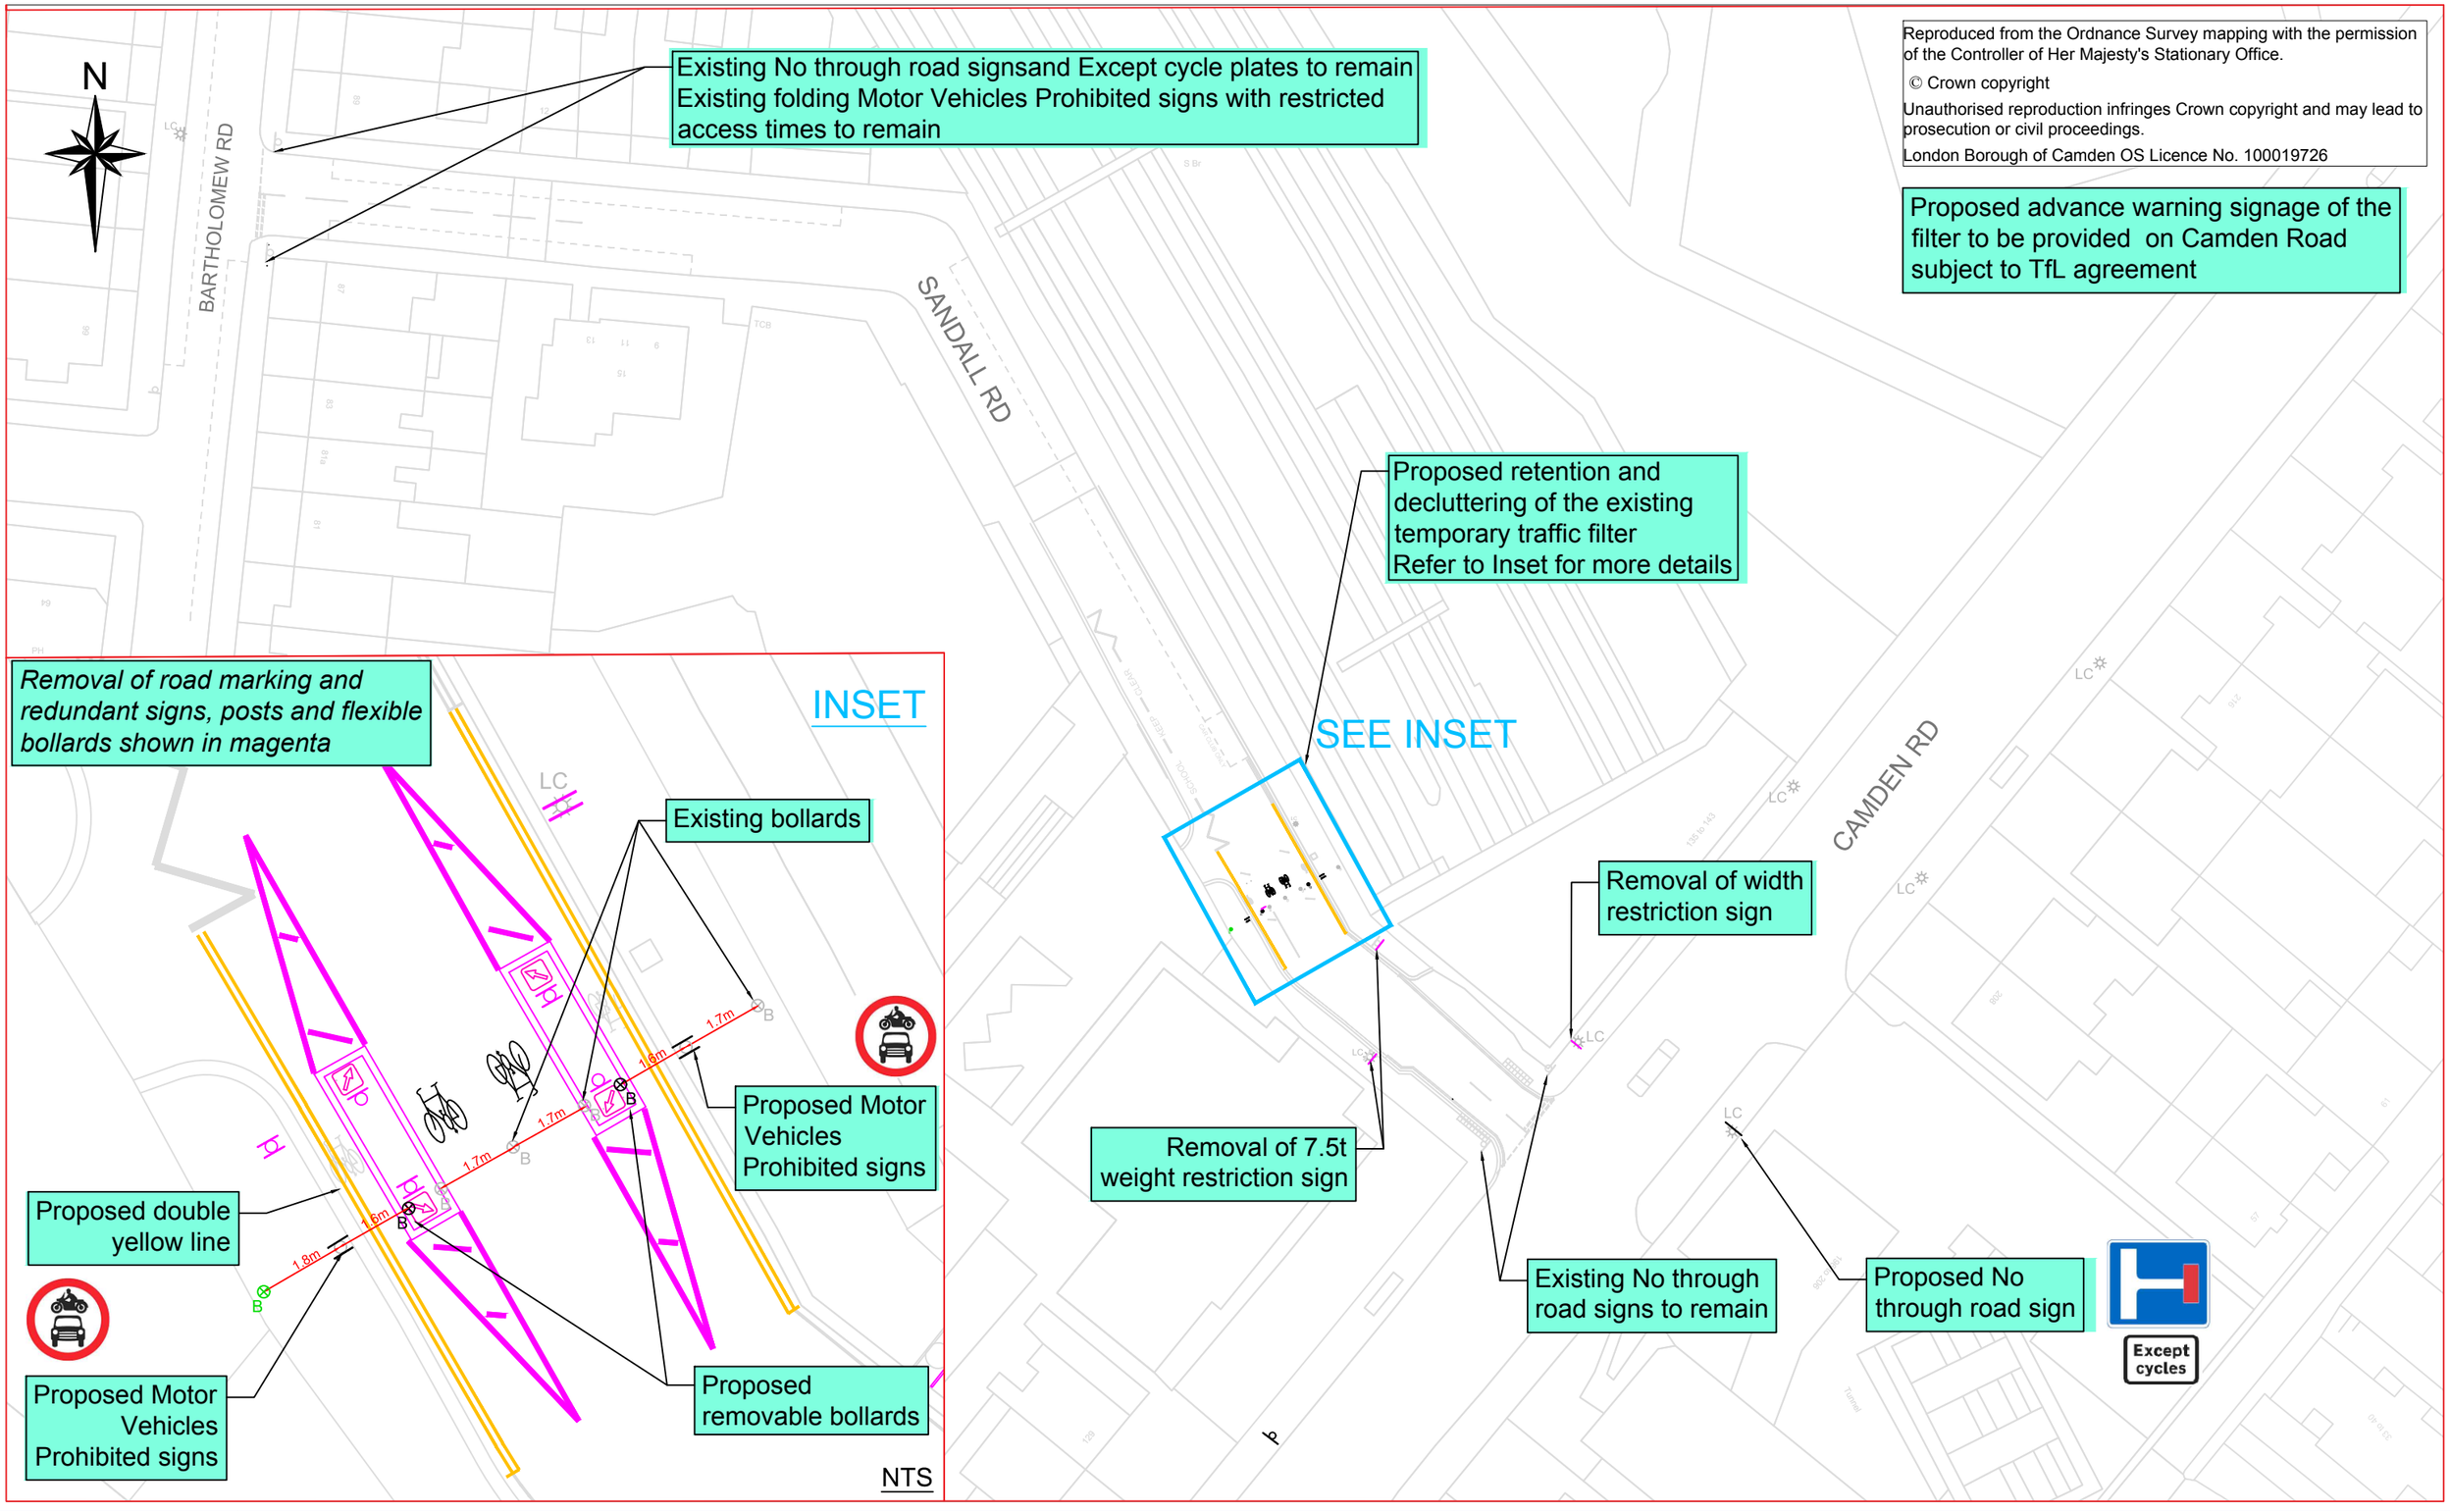

Reproduced from the Ordnance Survey mapping with the permission of the Controller of Her Majesty's Stationary Office.
© Crown copyright
Unauthorised reproduction infringes Crown copyright and may lead to prosecution or civil proceedings.
London Borough of Camden OS Licence No. 100019726

Camden
Design Team
Transport Strategy Service
London Borough of Camden
5 Pancras Square
Tel 020 7974 5551, Fax 020 7974 6952
DX 2106 Euston, Minicom 020 7974 6866

Project: SANDALL ROAD TRAFFIC FILTER

Drawing Title: CONSULTATION

KEY

- Existing road marking
- Proposed white road marking
- Proposed yellow road marking
- Proposed sign and post
- Remove marking or item
- Proposed bollard
- Existing bollard

Rev	By	Date	Amendments

Scale: NTS	Date: 18.06.2021
Drawn By: RW	File Ref:
Checked By: AC	Dwg Name:
Drawing Location:	
Drawing Number: TS/21-22/RW/SANDALL/CONSULTATION	Rev.: -