



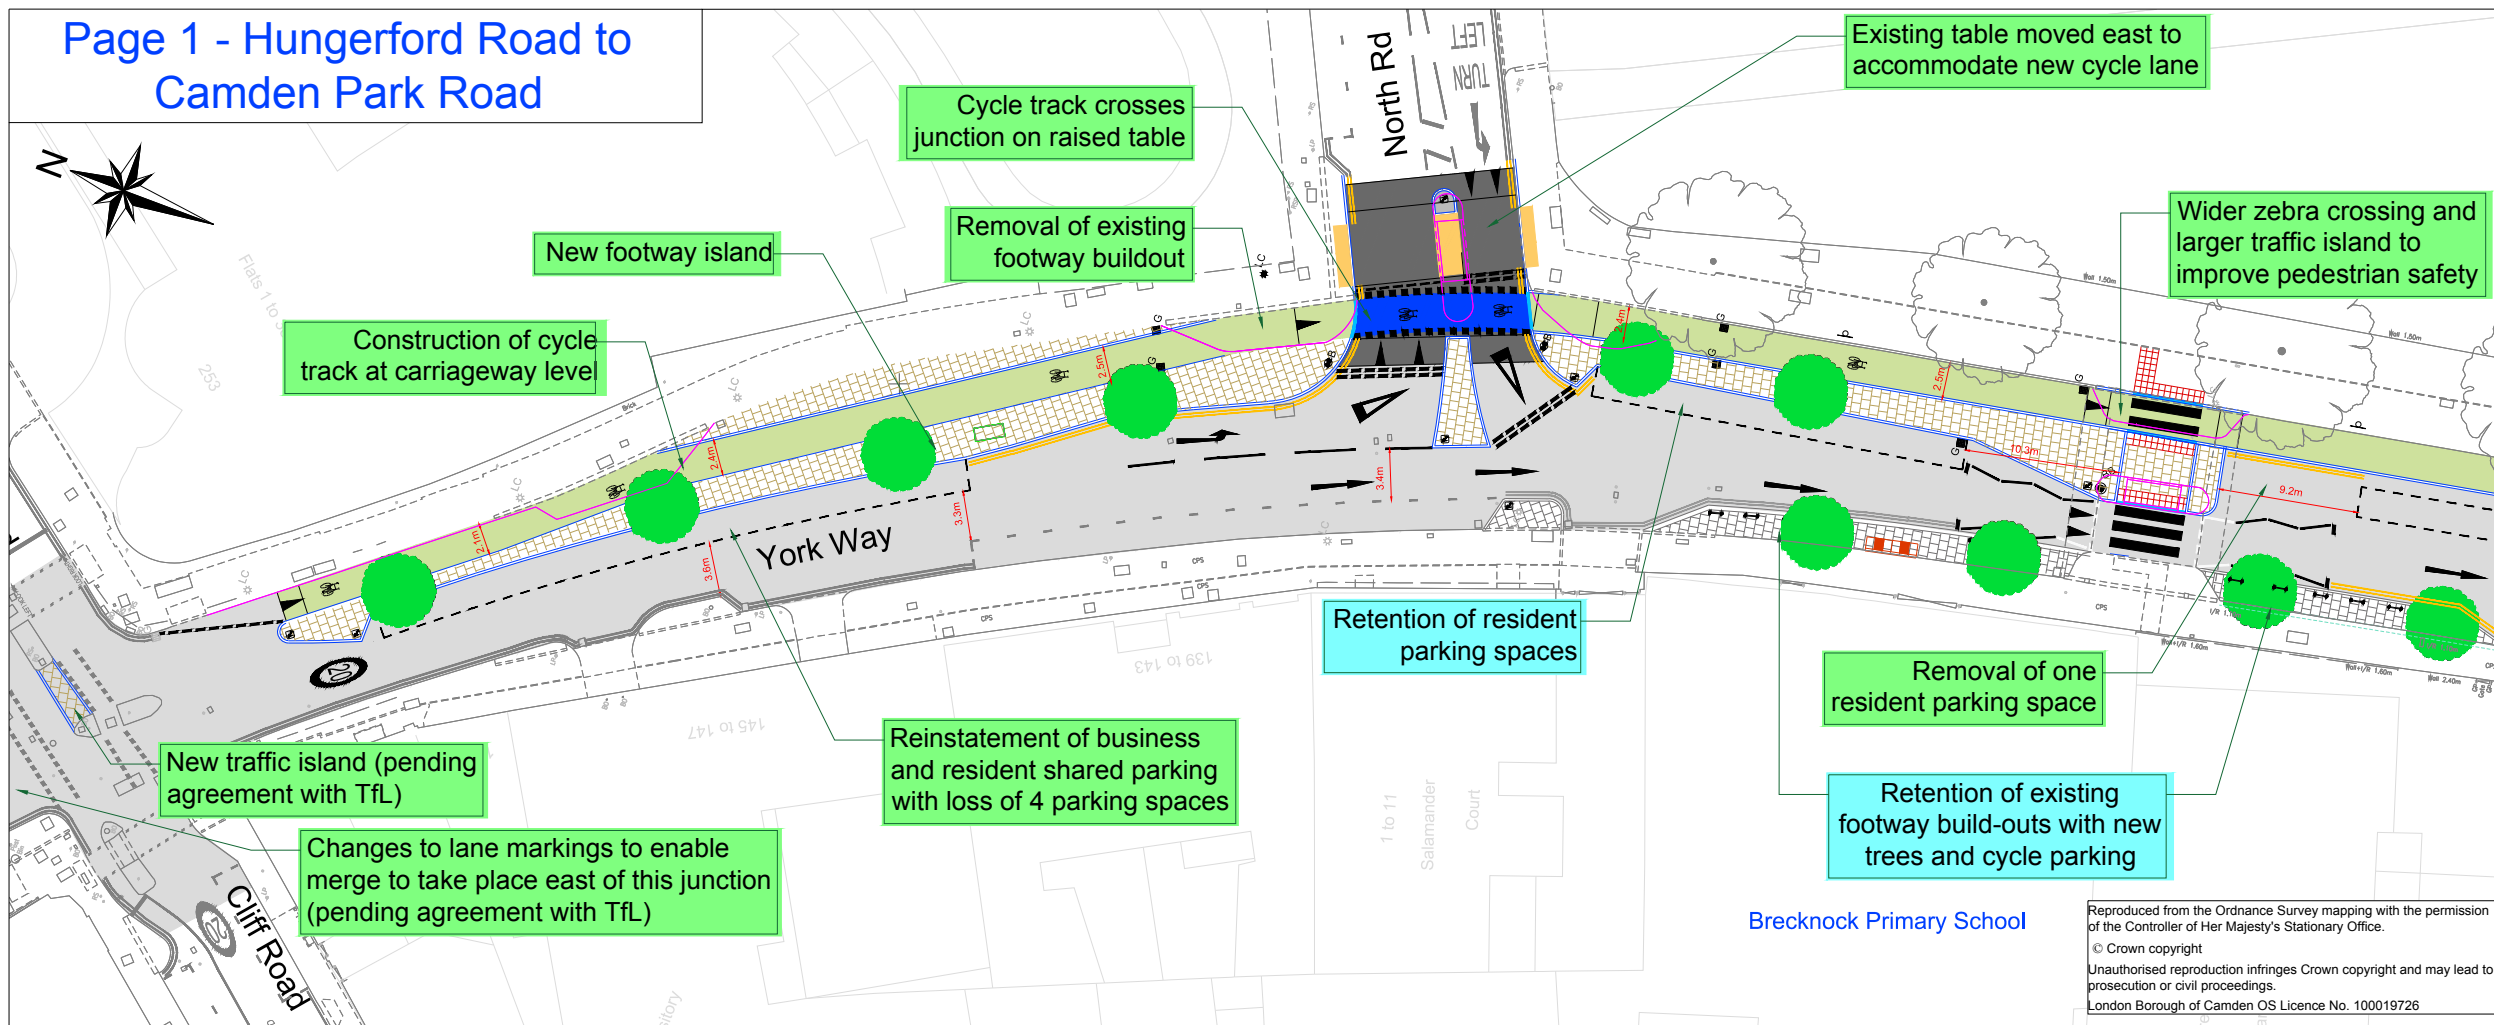

KEY

- | | |
|--|---|
|  | Existing road marking |
|  | Proposed road marking |
|  | Proposed double yellow line |
|  | Proposed double yellow kerb marking
(no loading at any time) |
|  | Proposed kerb |
|  | Proposed new footway paving slabs |
|  | Proposed stepped cycle track |
|  | Proposed blue surfacing |
|  | Removal of existing kerb |
|  | Proposed cycle stand |
|  | Proposed bench |
|  | Proposed tree (subject to
adequate depth being available) |
| BB  | Proposed Belisha beacon |

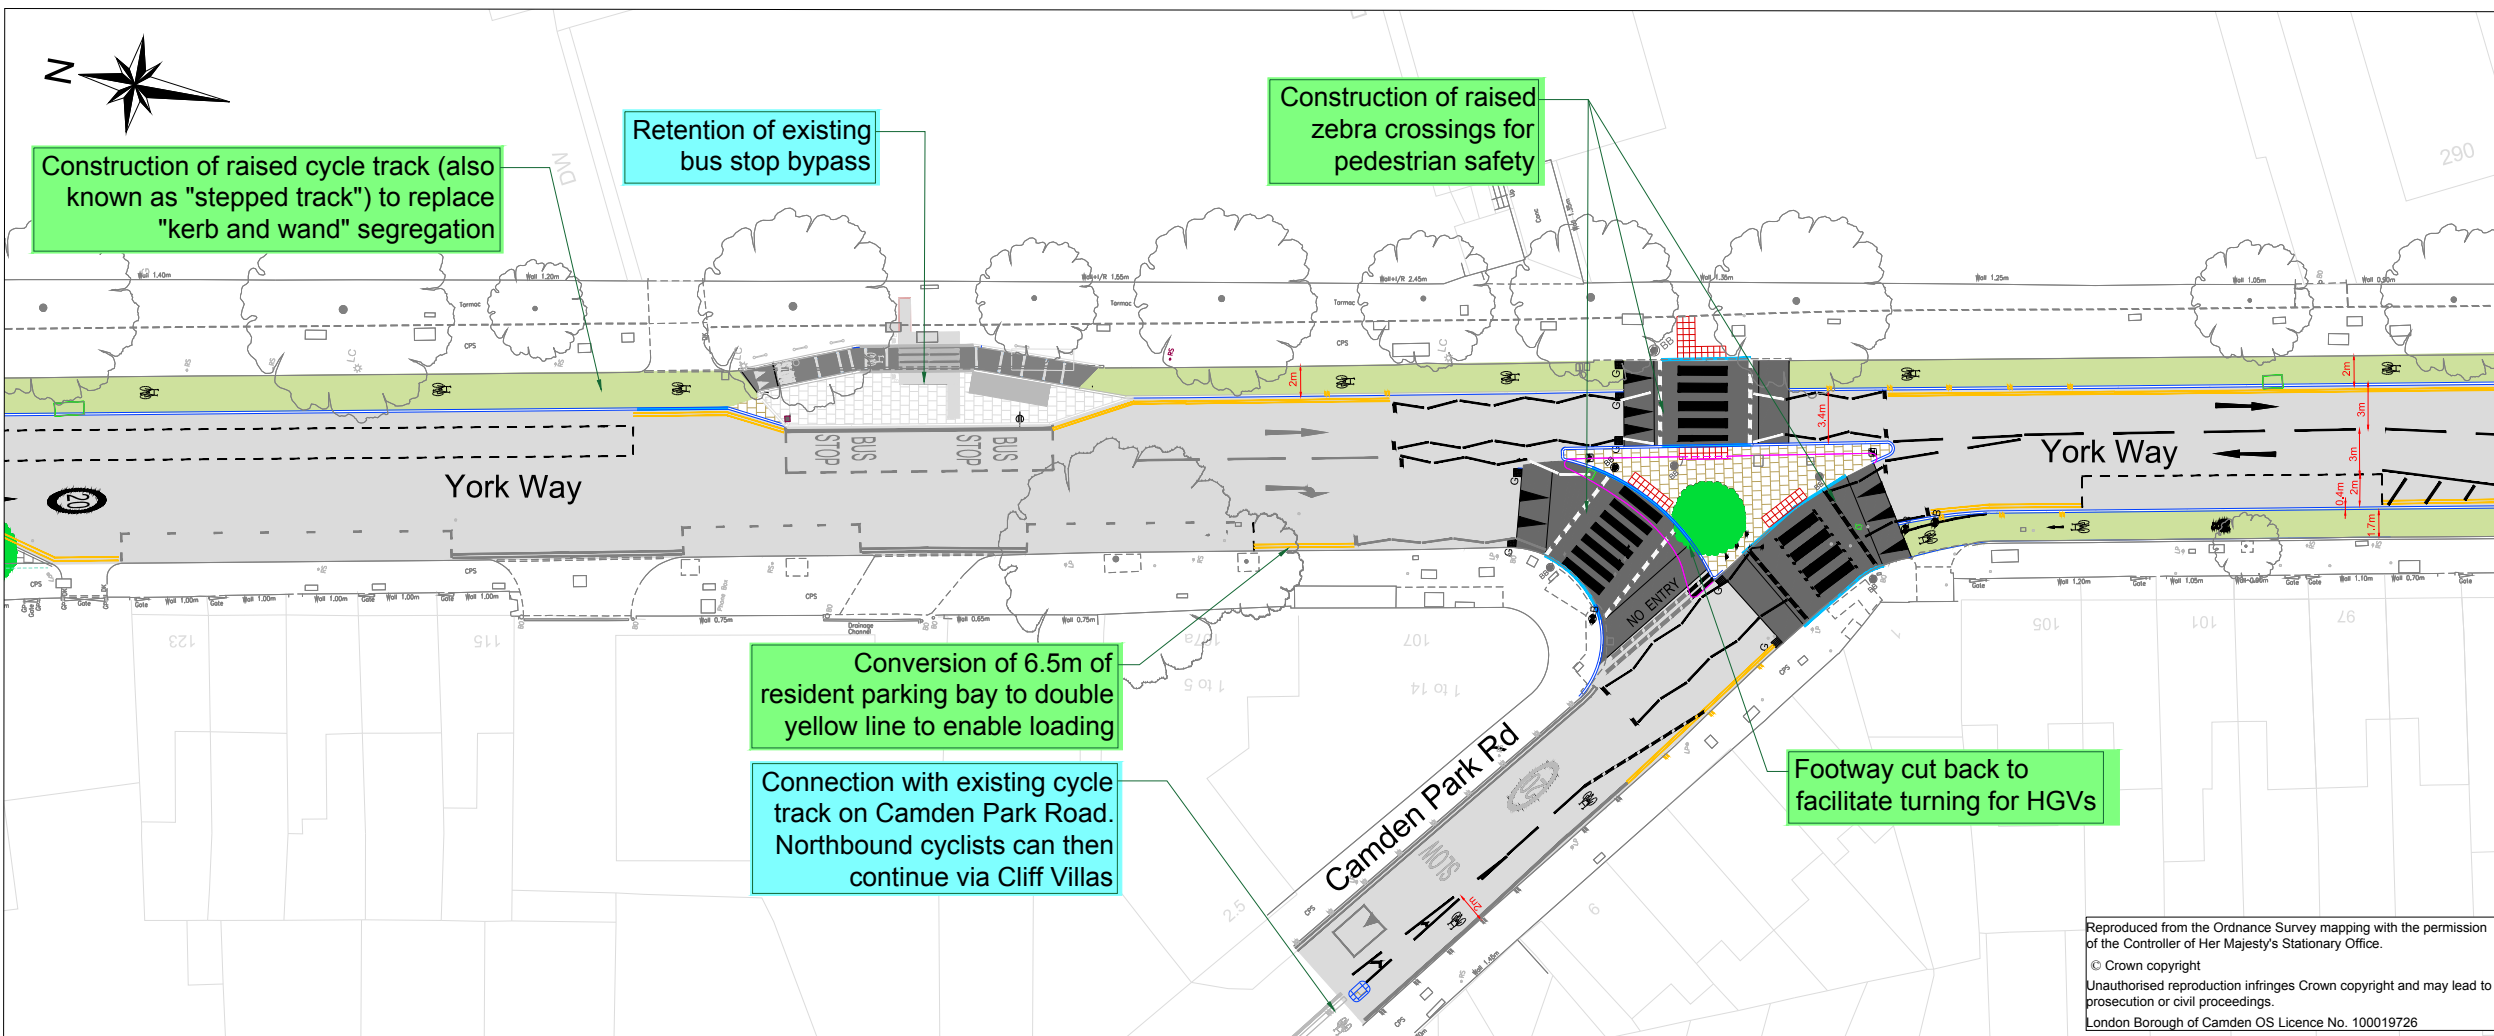

Reproduced from the Ordnance Survey mapping with the permission
of the Controller of Her Majesty's Stationary Office.


© Crown copyright

Unauthorised reproduction infringes Crown copyright and may lead to
prosecution or civil proceedings.

London Borough of Camden OS Licence No. 100019726

DRAFT

Drawing Number
TS\21-22\YORKWAY\PCONS\01

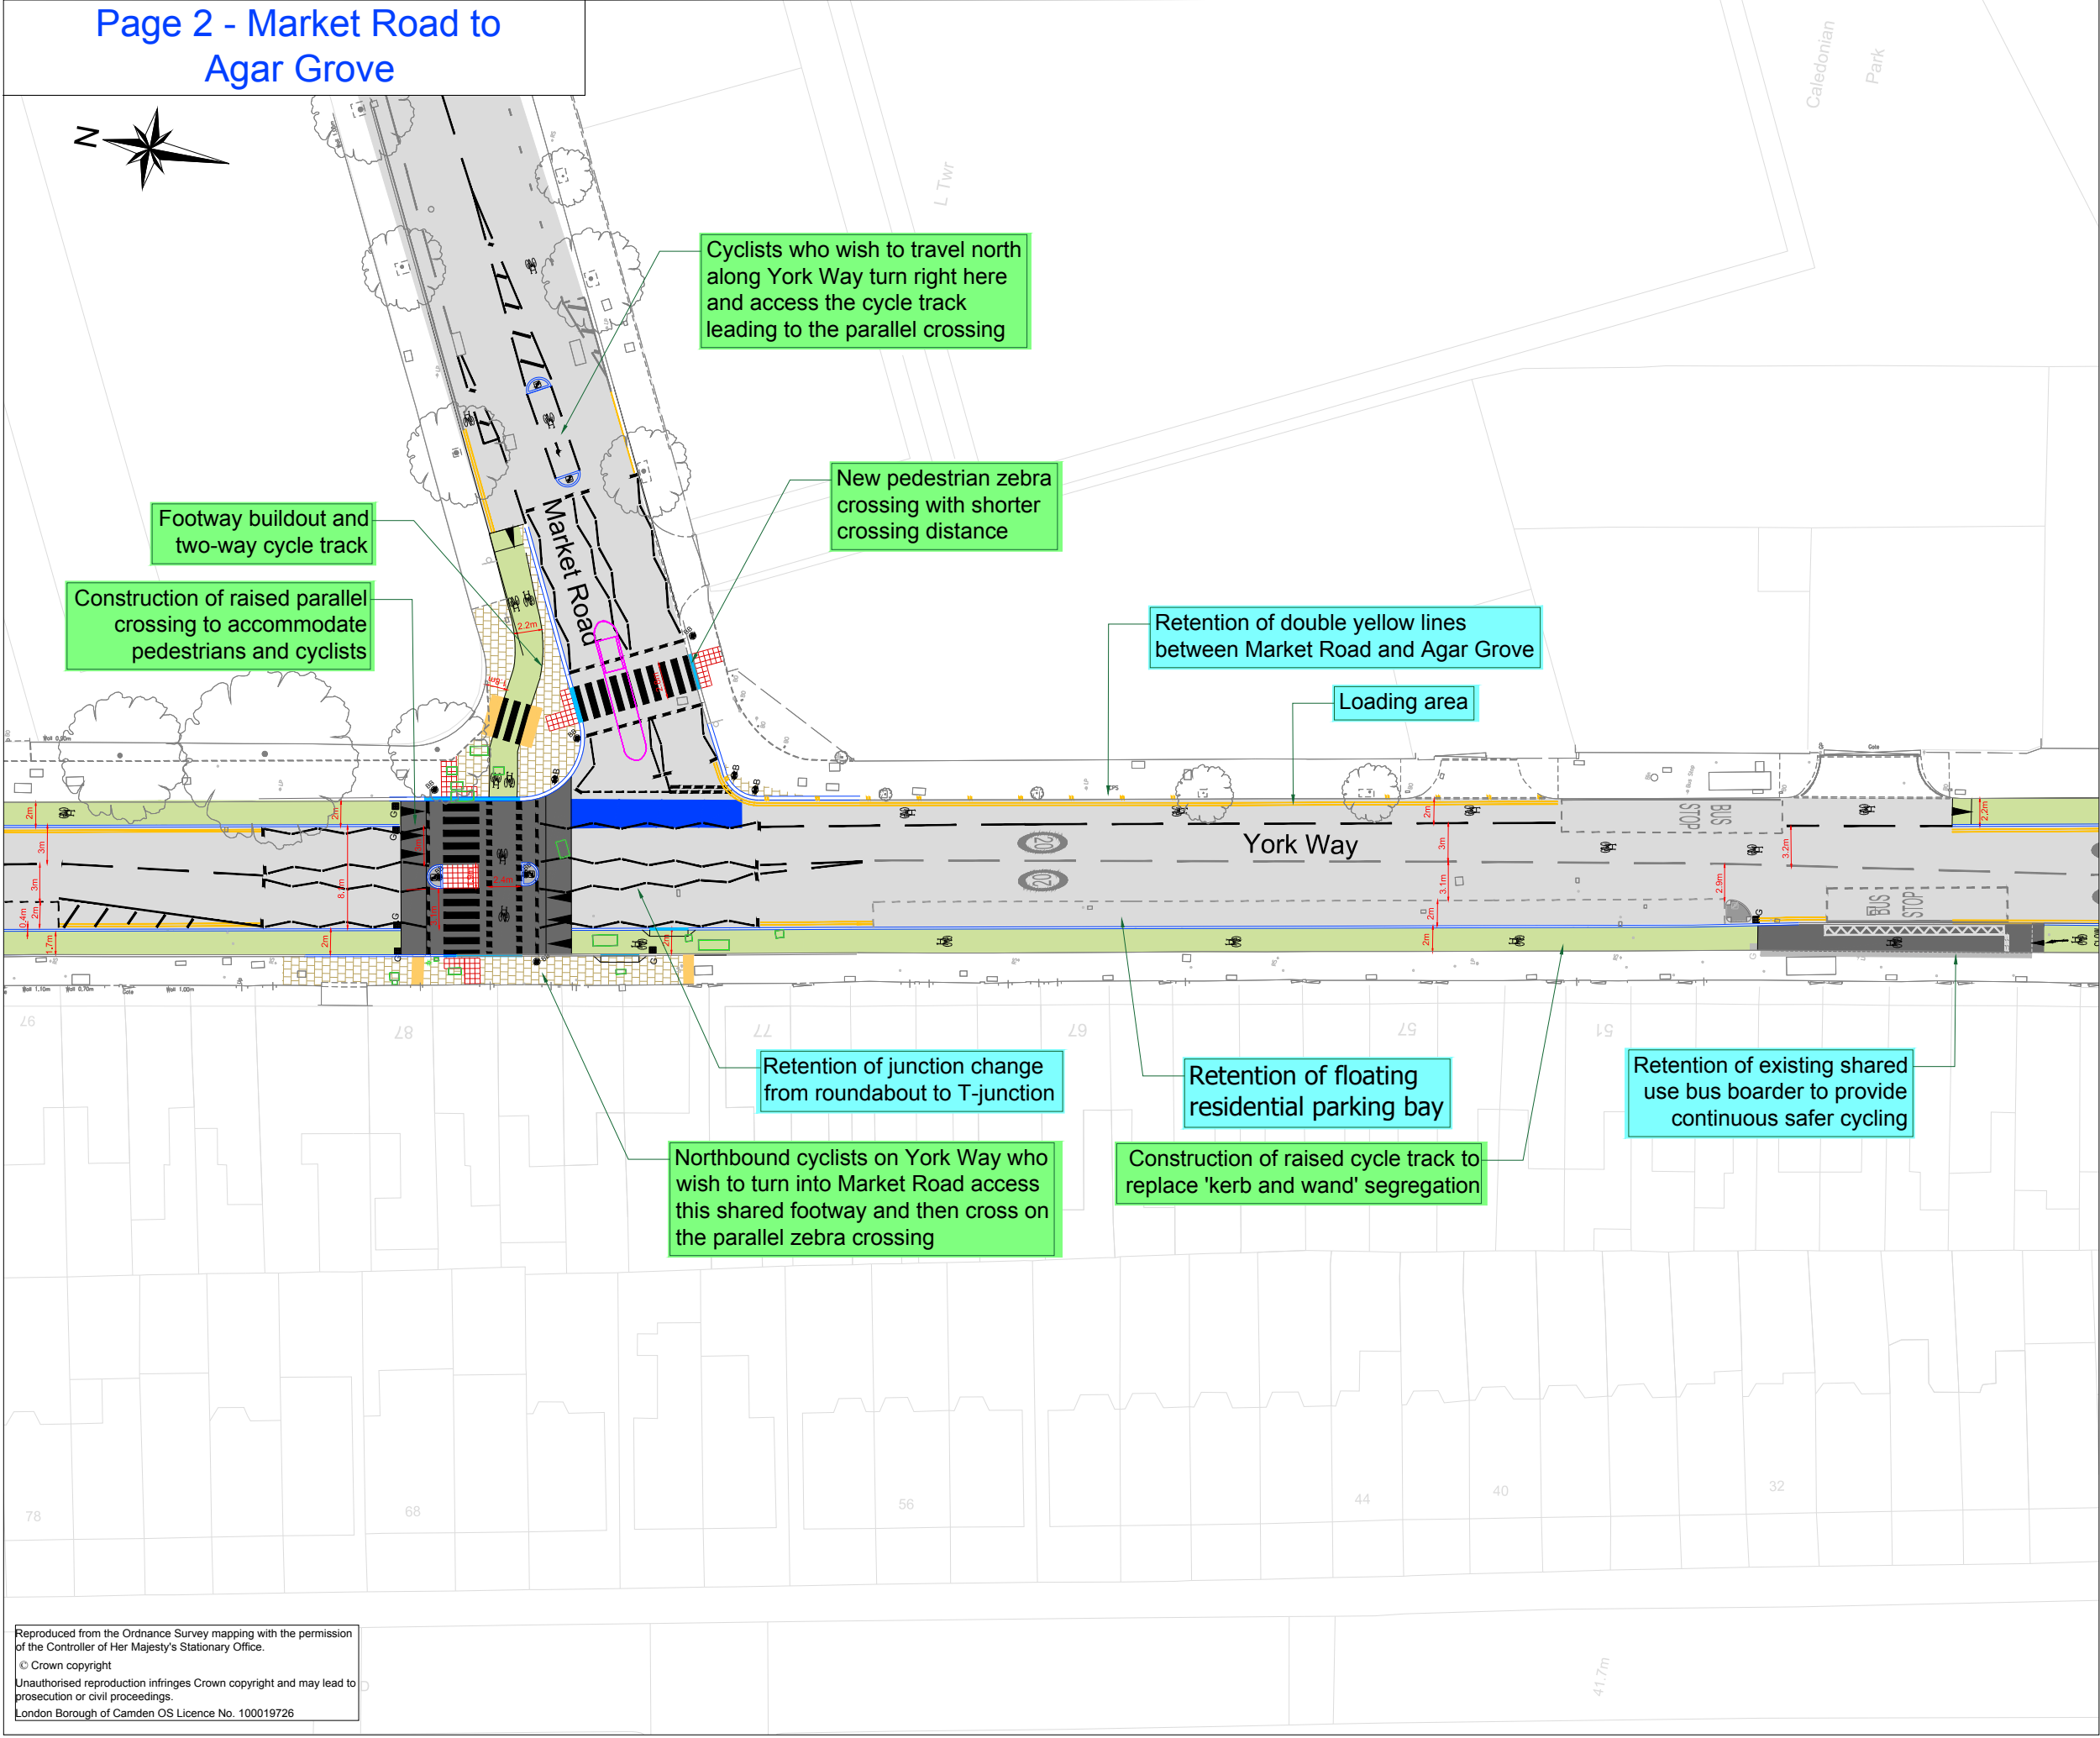

KEY

- Existing road marking
- Proposed road marking
- Proposed double yellow line
- Proposed double yellow kerb marking (no loading at any time)
- Proposed kerb
- Proposed new footway paving slabs
- Proposed stepped cycle track
- Proposed blue surfacing
- Removal of existing kerb

Camden
Design Team
Transport Strategy Service
London Borough of Camden
5 Pancras Square
Tel 020 7974 5551, Fax 020 7974 6952
DX 2106 Euston, Minicom 020 7974 6866

ISLINGTON
Environment & Regeneration
Street Management Service
Assistant Director of Street Management
Bram Kahn
222 Upper Street, London, N1 1XR

Project
York Way Cycle Scheme

Drawing Title
PUBLIC CONSULTATION

Scale
1 : 500 @ A3

Date
13 08 2021

Drawn By
JVV


Checked By
JVV

Drawing Number
TSI21-22\YORKWAYPCONS\02

Rev.
-

Reproduced from the Ordnance Survey mapping with the permission of the Controller of Her Majesty's Stationary Office.
© Crown copyright
Unauthorised reproduction infringes Crown copyright and may lead to prosecution or civil proceedings.
London Borough of Camden OS Licence No. 100019726

DRAFT

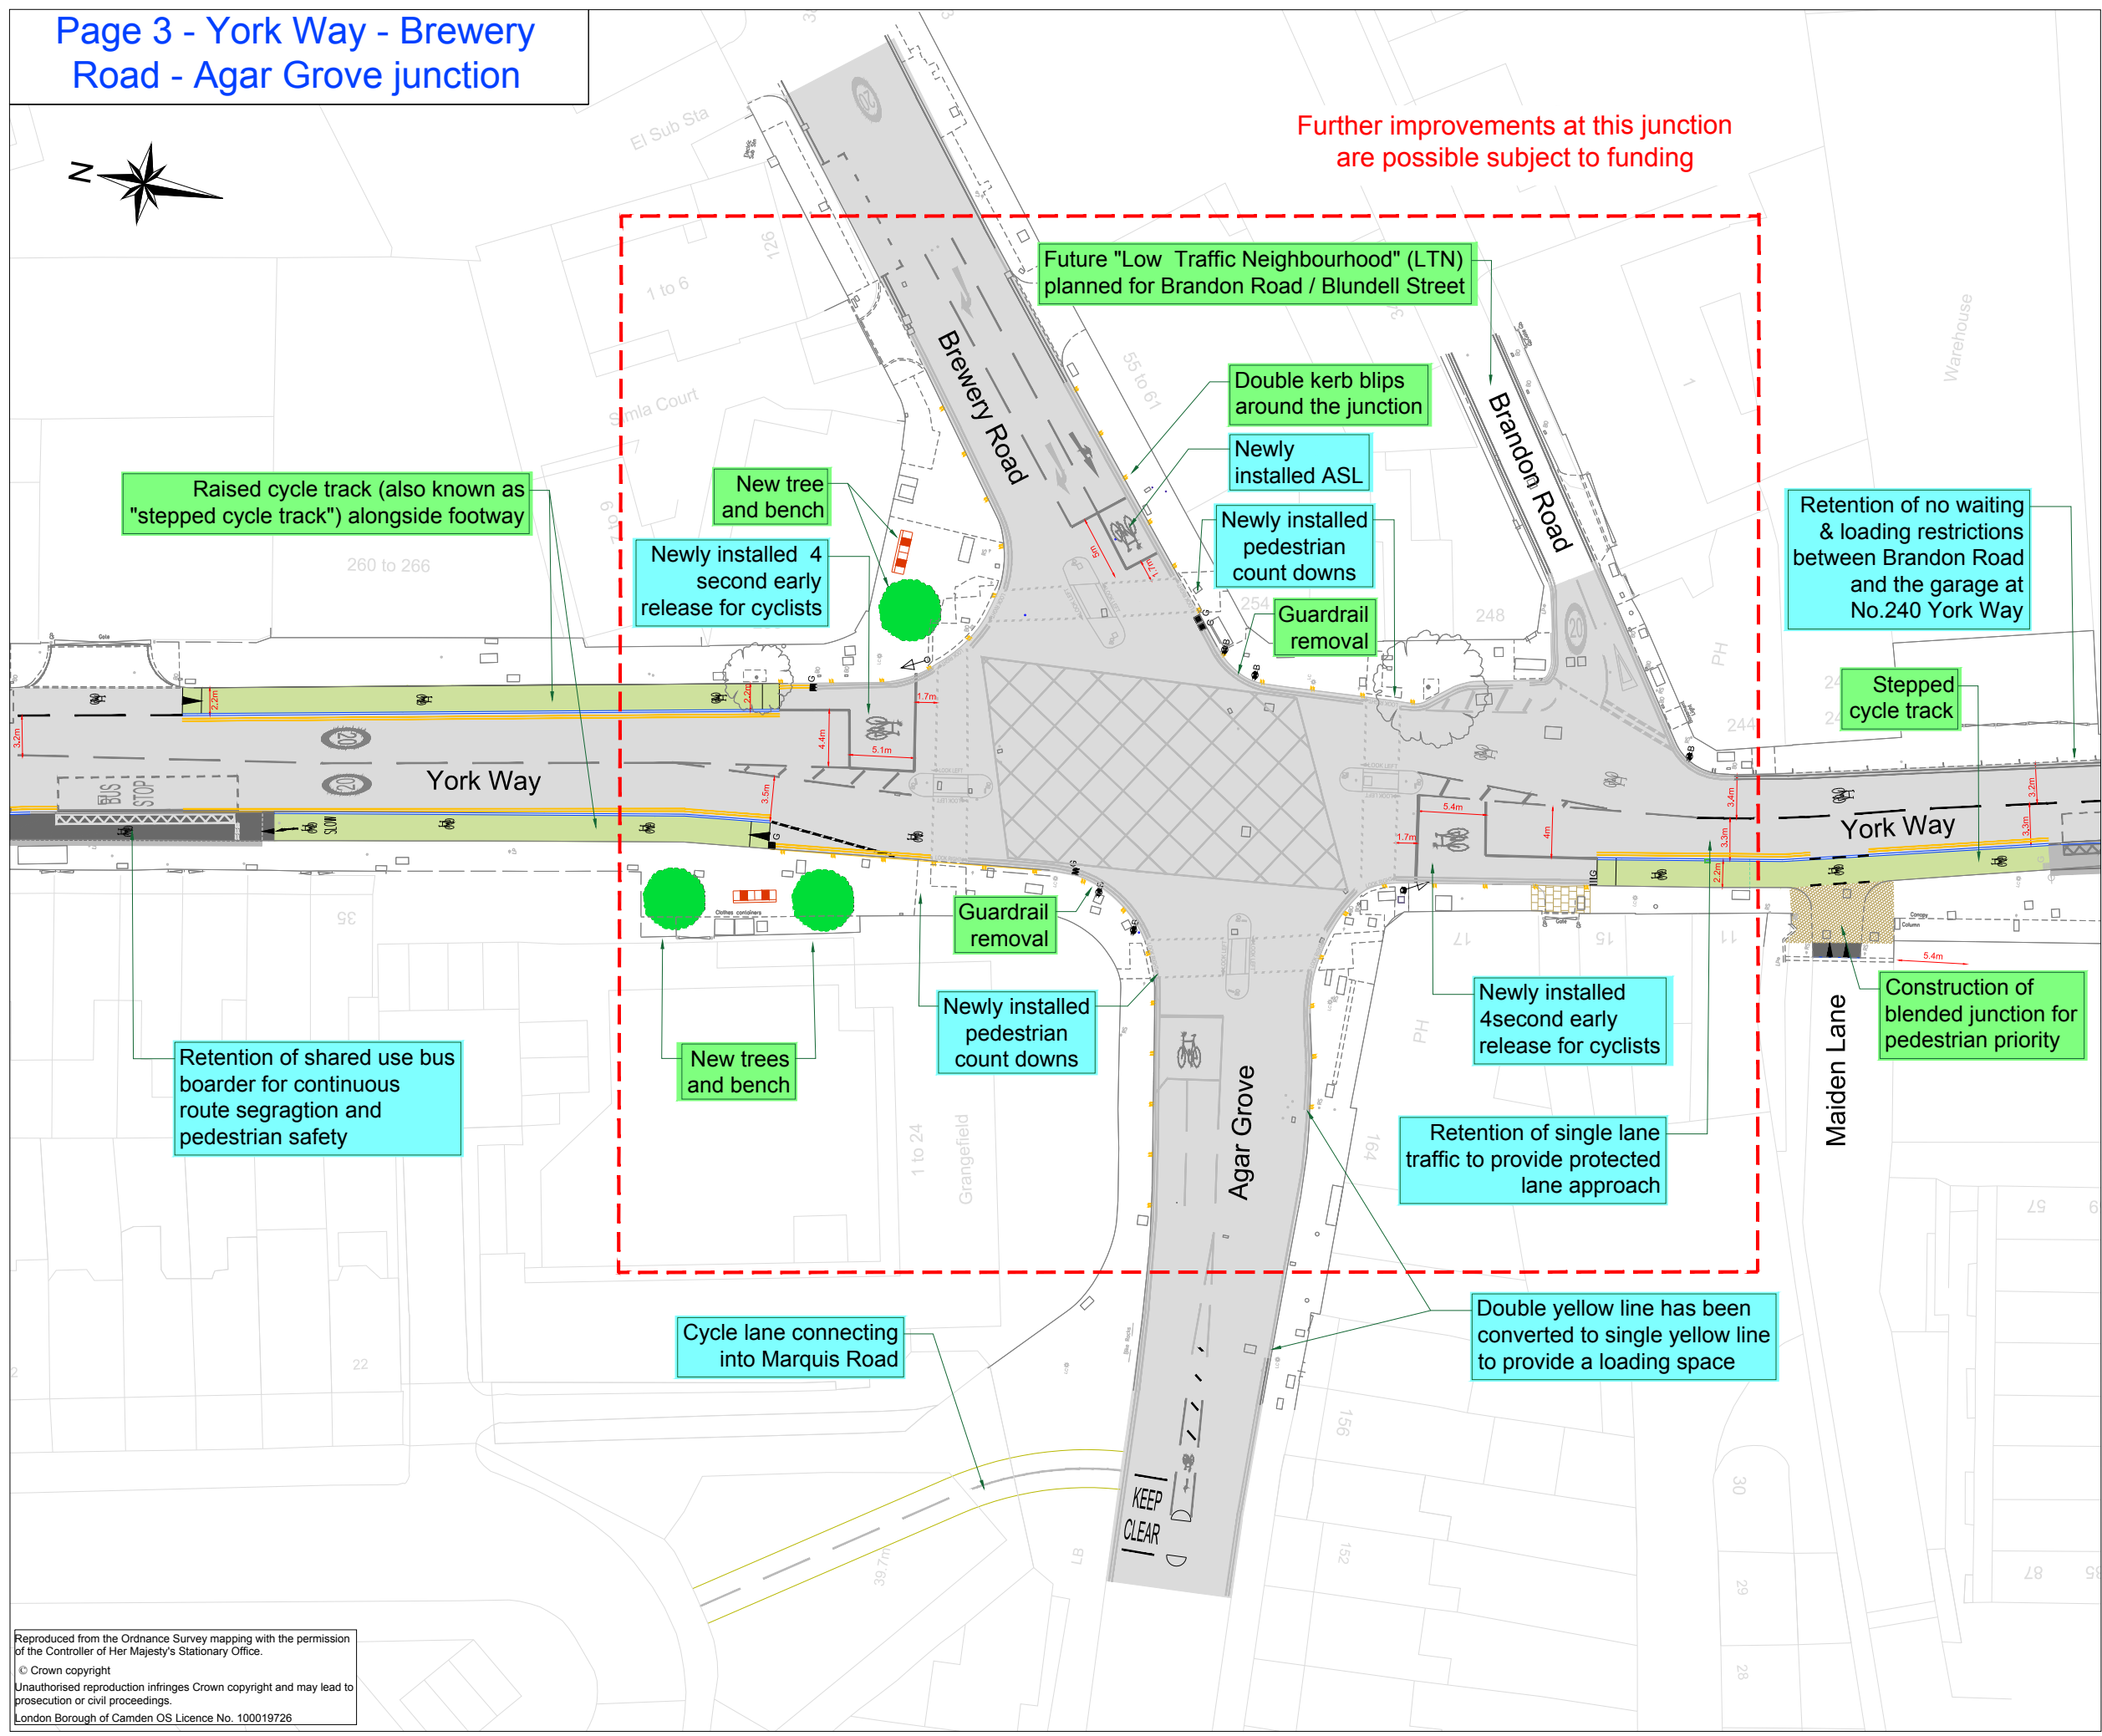

KEY

- Existing road marking
- Proposed road marking
- Proposed double yellow line
- Proposed double yellow kerb marking (no loading at any time)
- Proposed kerb
- Proposed new footway paving slabs
- Proposed new granite setts
- Proposed stepped cycle track
- Removal of existing kerb
- Proposed cycle stand
- Proposed bench
- Proposed tree (subject to adequate depth being available)

Rev By Date Amendments

Camden
Design Team
Transport Strategy Service
London Borough of Camden
5 Pancras Square
Tel 020 7974 5551, Fax 020 7974 6952
DX 2106 Euston, Minicom 020 7974 6866

ISLINGTON
Environment & Regeneration
Street Management Service
Assistant Director of Street Management
Bram Kohli
222 Upper Street, London, N1 1XR

Project
York Way Cycle Scheme

Drawing Title
PUBLIC CONSULTATION

Scale	2 A	Date	08 20
Drawn By	IV	Checked By	
Drawing Location			
Drawing Number	TS21-22\YORKWAYPCONS\03		
Rev.	-		


DRAFT


	Existing road marking
	Proposed road marking
	Proposed double yellow line
	Proposed double yellow kerb marking (no loading at any time)
	Proposed kerb
	Proposed new footway paving slabs
	Proposed new granite setts
	Proposed stepped cycle track
	Proposed blue surfacing
	Removal of existing kerb
	Proposed bench
	Proposed tree (subject to adequate depth being available)

Rev	By	Date	Amendments
-----	----	------	------------



Drawing Number	TS\21-22\YORKWAY\PCONS\04	Rev
----------------	---------------------------	-----

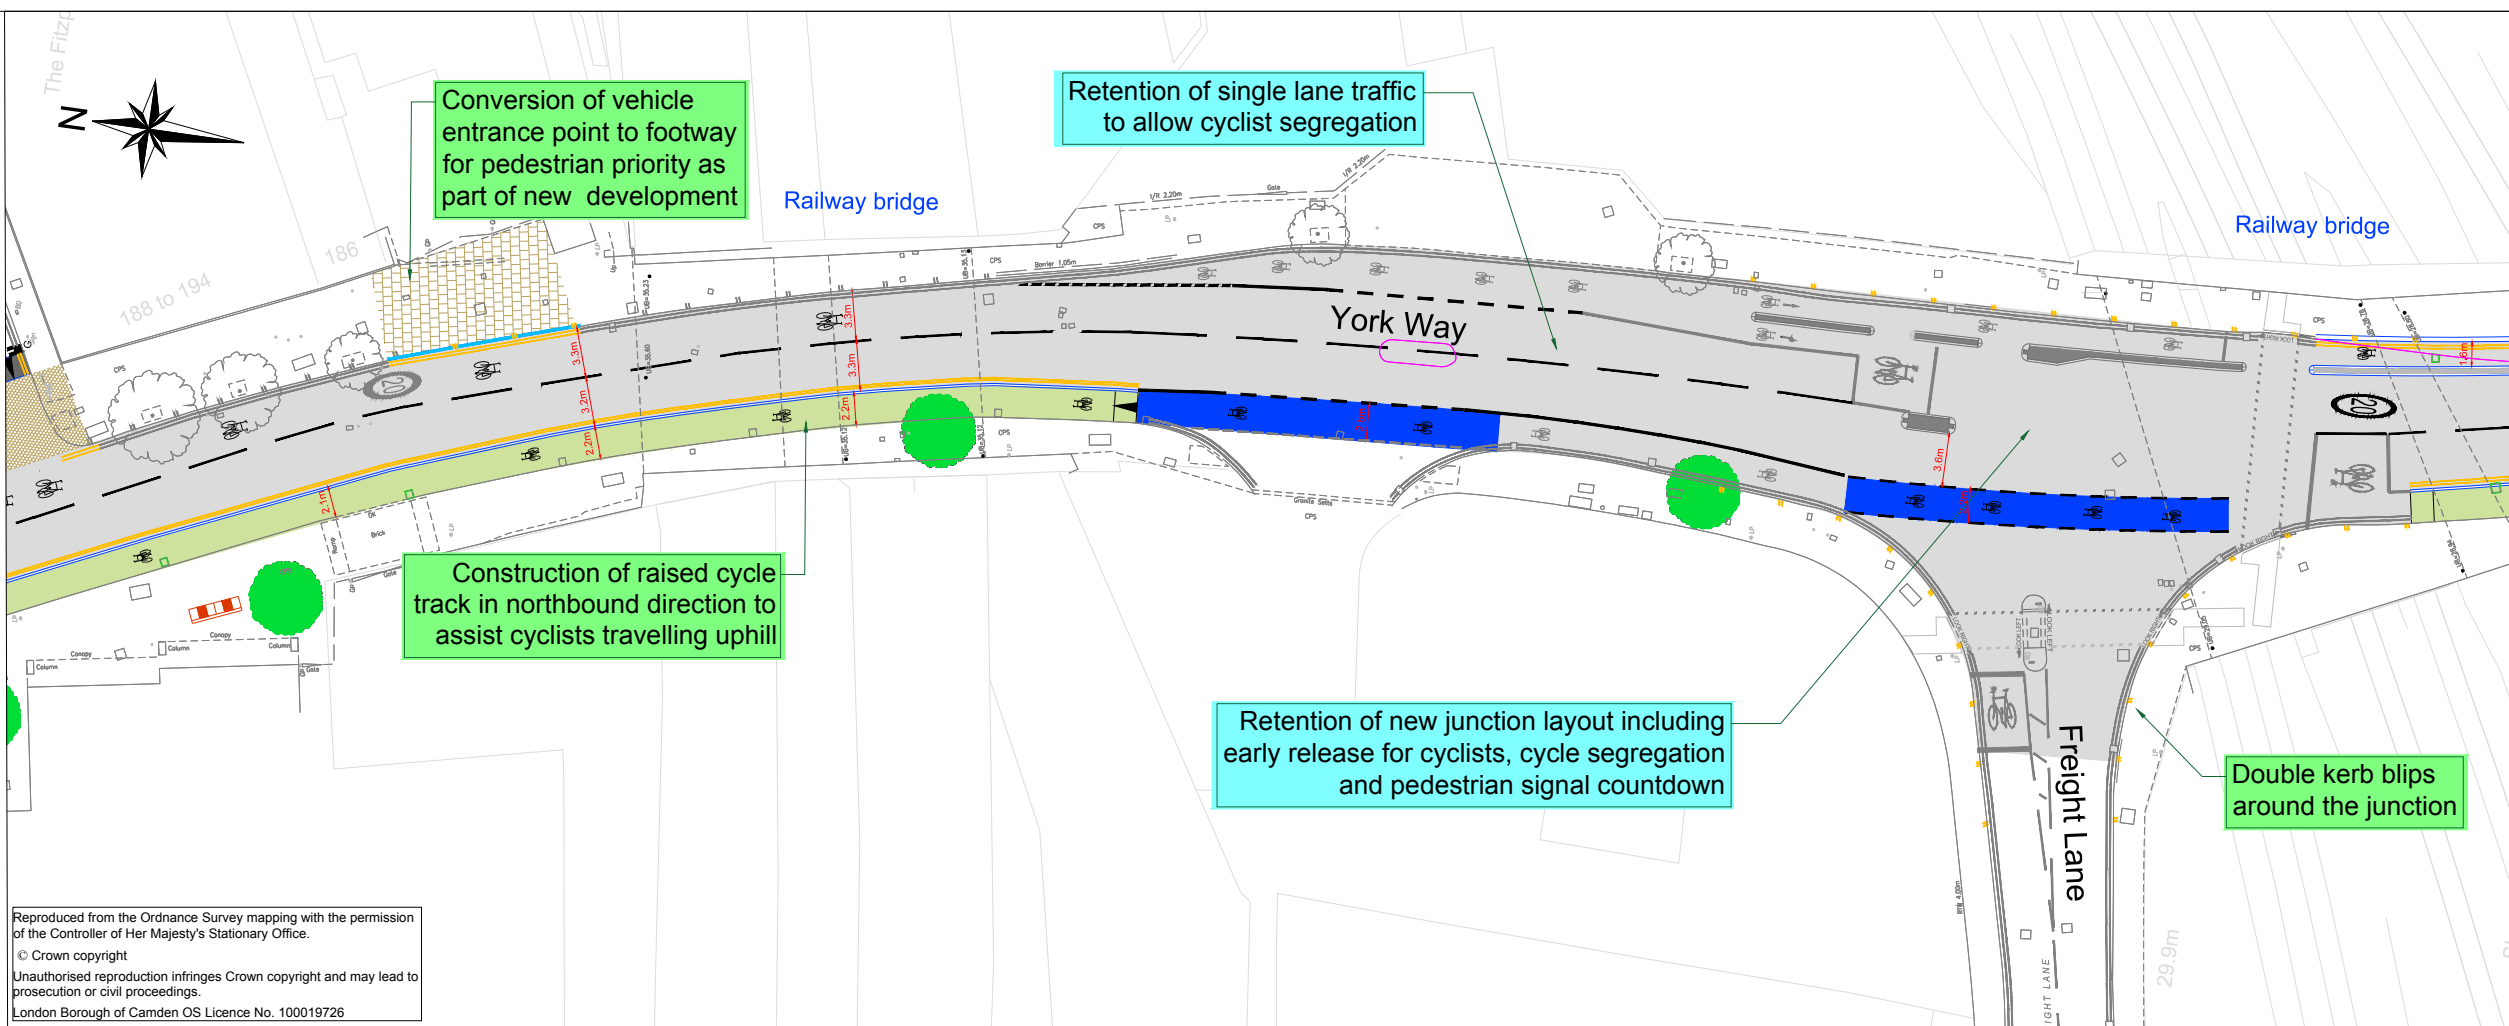

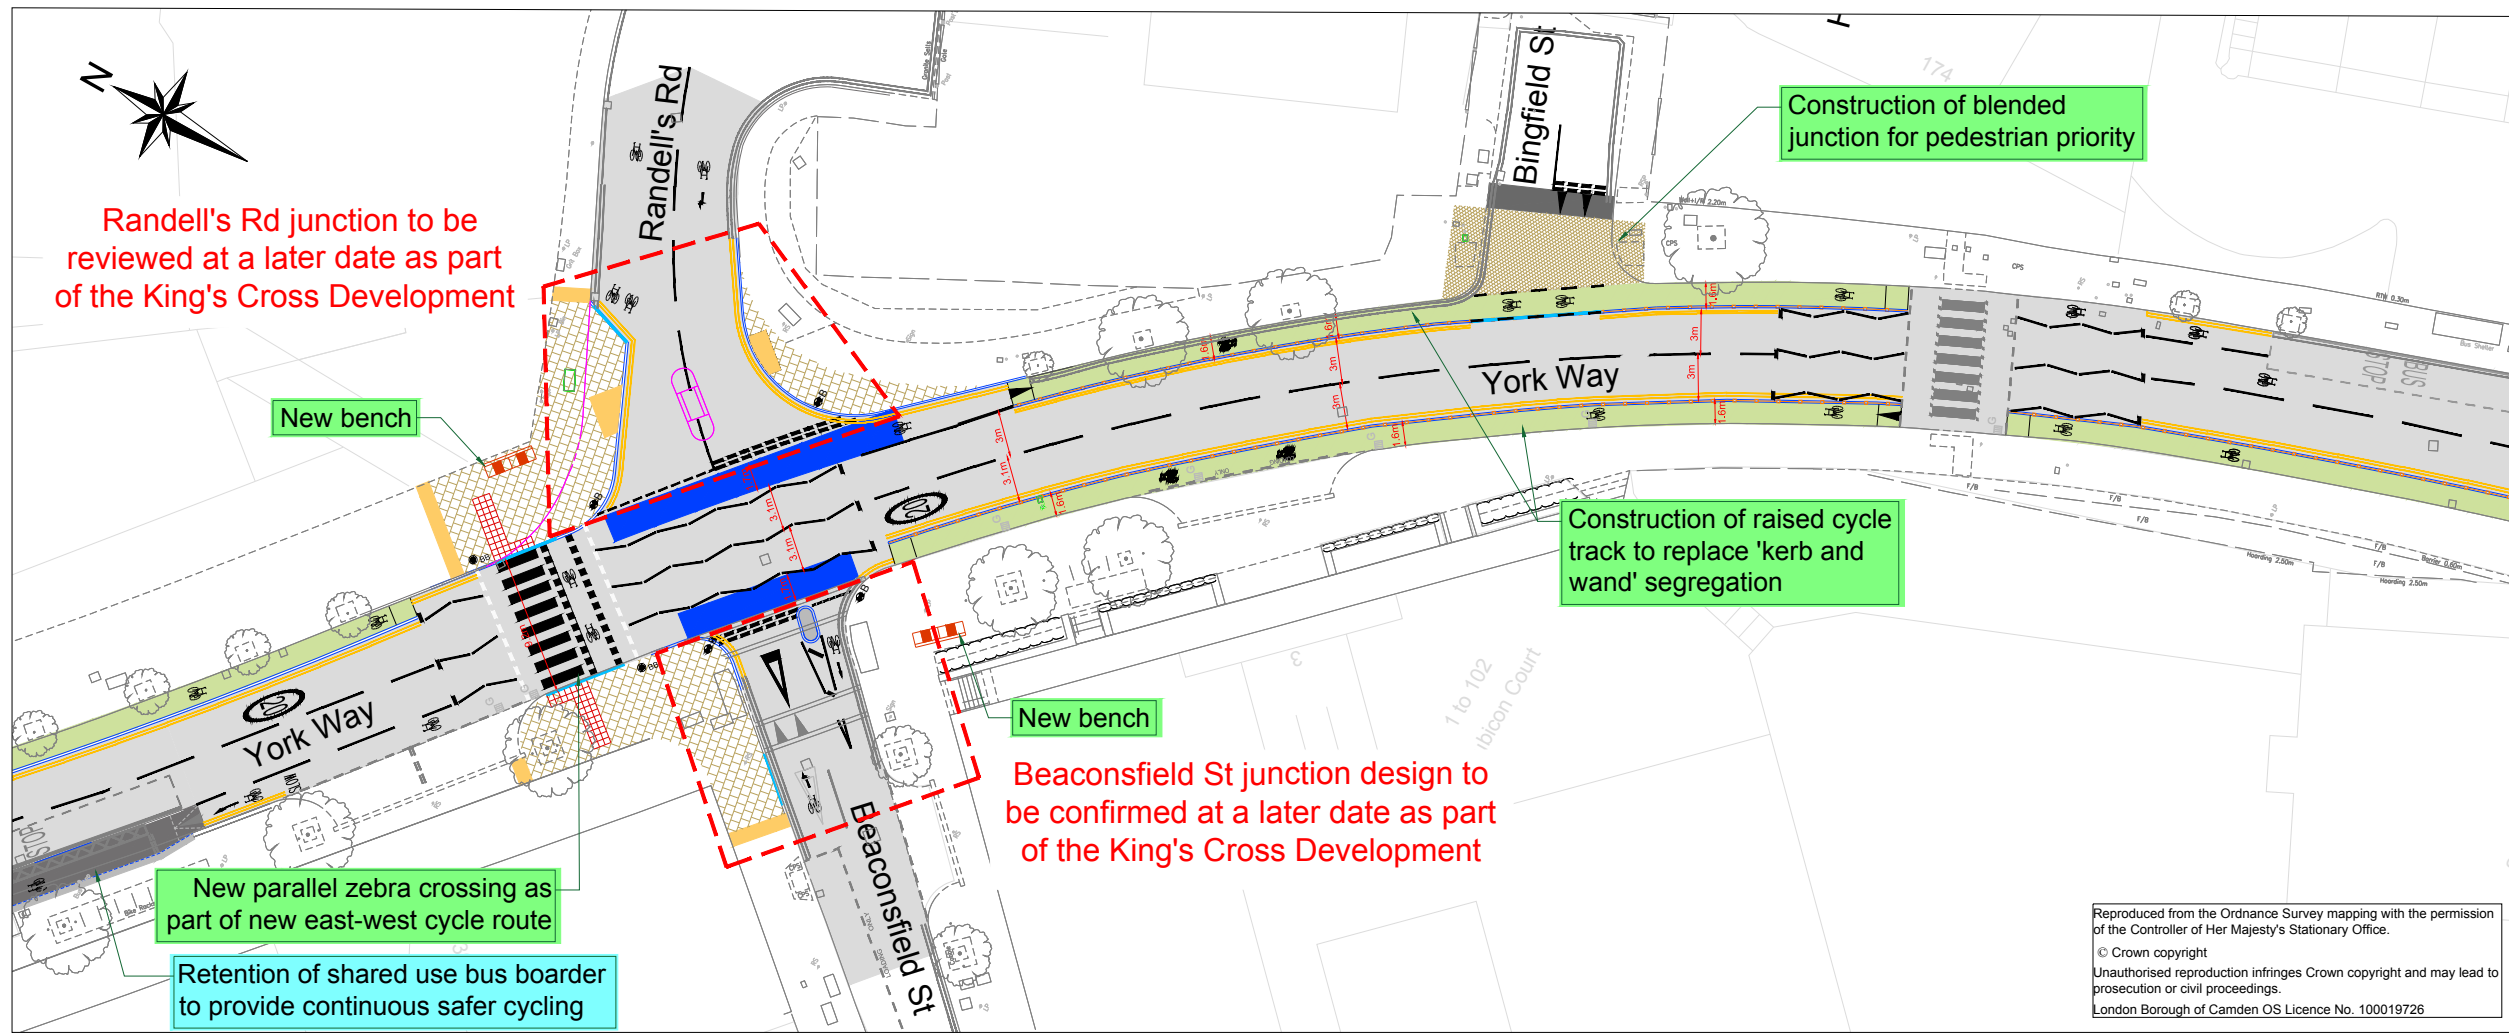

	Existing road marking
	Proposed road marking
	Proposed double yellow line
	Proposed double yellow kerb marking (no loading at any time)
	Proposed kerb
	Proposed wands to separate cycle track from general traffic
	Proposed new footway paving slabs
	Proposed stepped cycle track
	Proposed blue surfacing
	Removal of existing kerb
	Proposed tree
	Proposed tree (subject to adequate depth being available)
BB	Proposed Belisha beacon


[illegible]

Rev	By	Date	Amendments
-----	----	------	------------




Drawing Title
PUBLIC CONSULTATION

Scale 1 : 500 @ A3	Date 13 08 2021
Drawn By RW	File Ref
Check By -	Wg Name
Drawing Location	
Drawing Number TS\21-22\YORKWAY\PCONS\05	Rev.

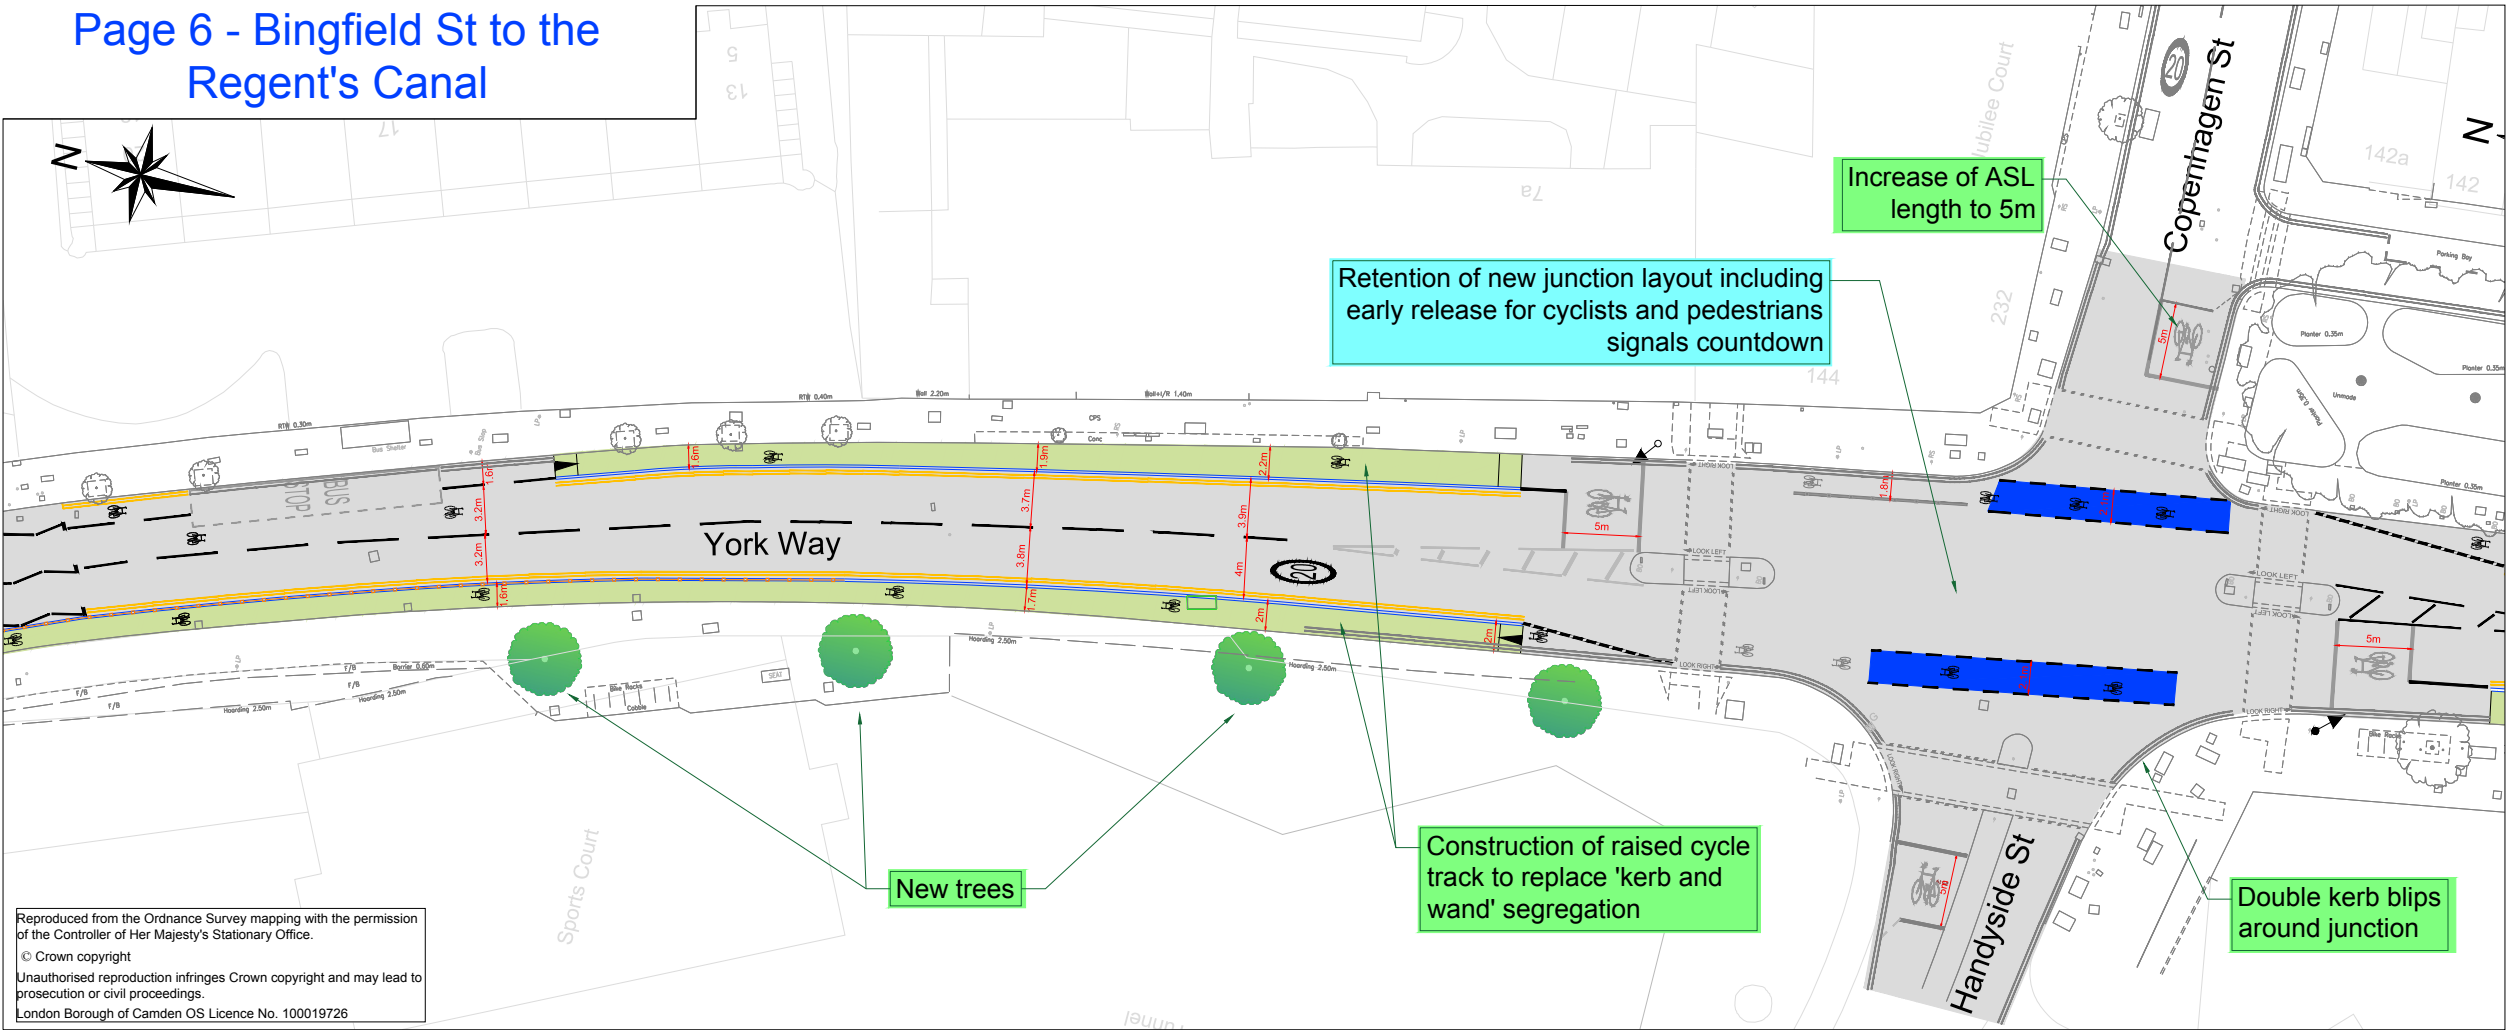

KEY

- Existing road marking
- Proposed road marking
- Proposed double yellow line
- Proposed double yellow kerb marking
- Proposed kerb
- Proposed wands to separate cycle track from general traffic
- Proposed new footway paving slabs
- Proposed stepped cycle track
- Proposed blue surfacing
- Removal of existing kerb
- Proposed bench
- Proposed tree (subject to adequate depth being available)
- Proposed Belisha beacon

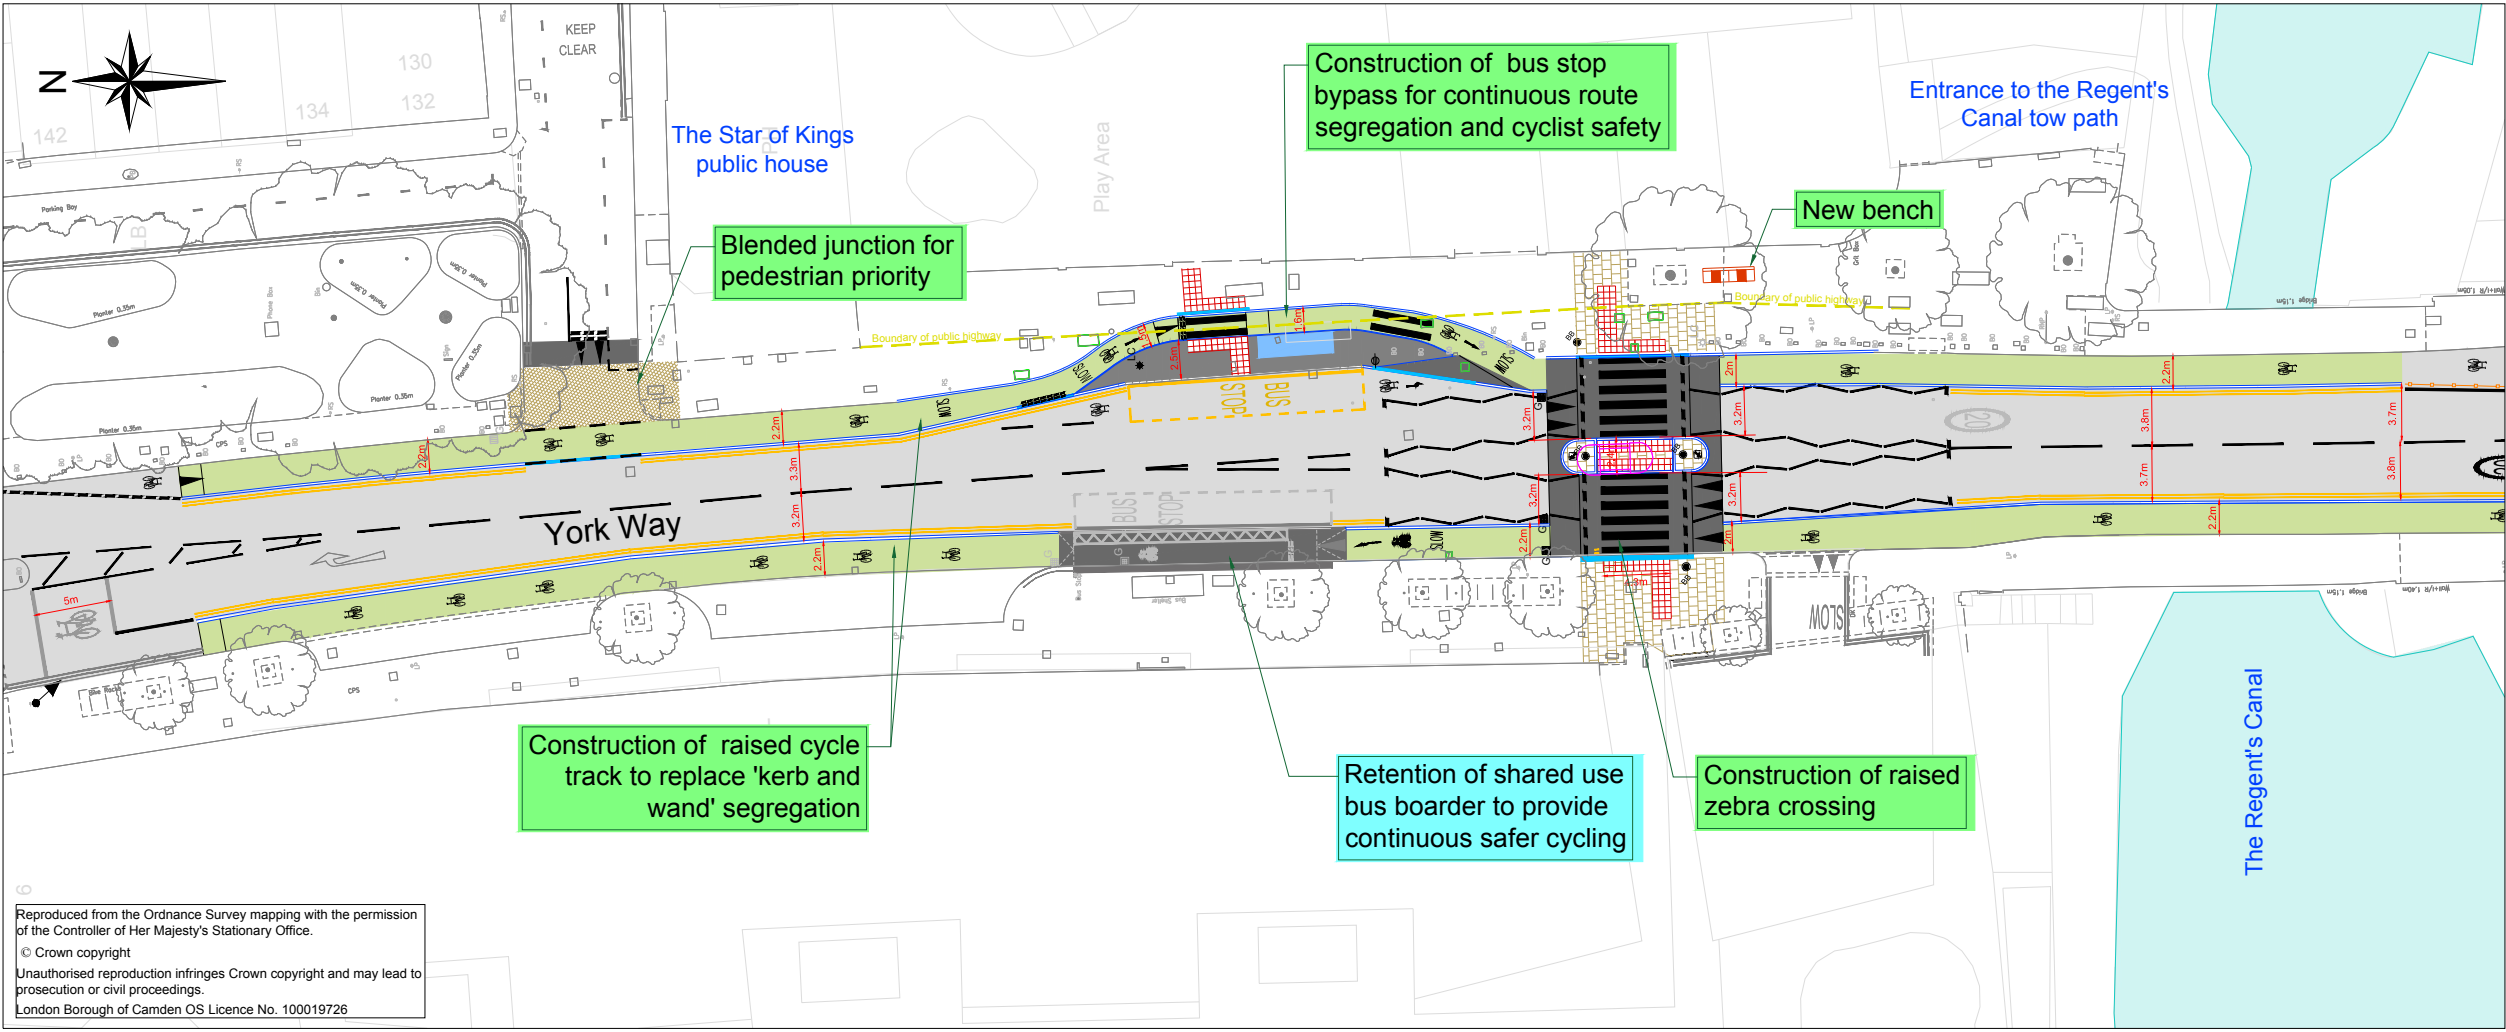

Rev By Date Amendments

Camden
Design Team
Transport Strategy Service
London Borough of Camden
5 Pancras Square
Tel 020 7974 5551, Fax 020 7974 6952
DX 2106 Euston, Minicom 020 7974 6866



ISLINGTON
Environment & Regeneration
Street Management Service
Assistant Director of Street Management
8pm to 11pm
222 Upper Street, London, N1 1XR

Project
York Way Cycle Scheme

Drawing Title
PUBLIC CONSULTATION

Scale
1 : 500 @ A3
Date
13 08 2021
Drawn By
RW
Checked By
-
Drawing Location
Drawing Number
TS121-22\YORKWAY\PCONS\06
Rev.
-

DRAFT

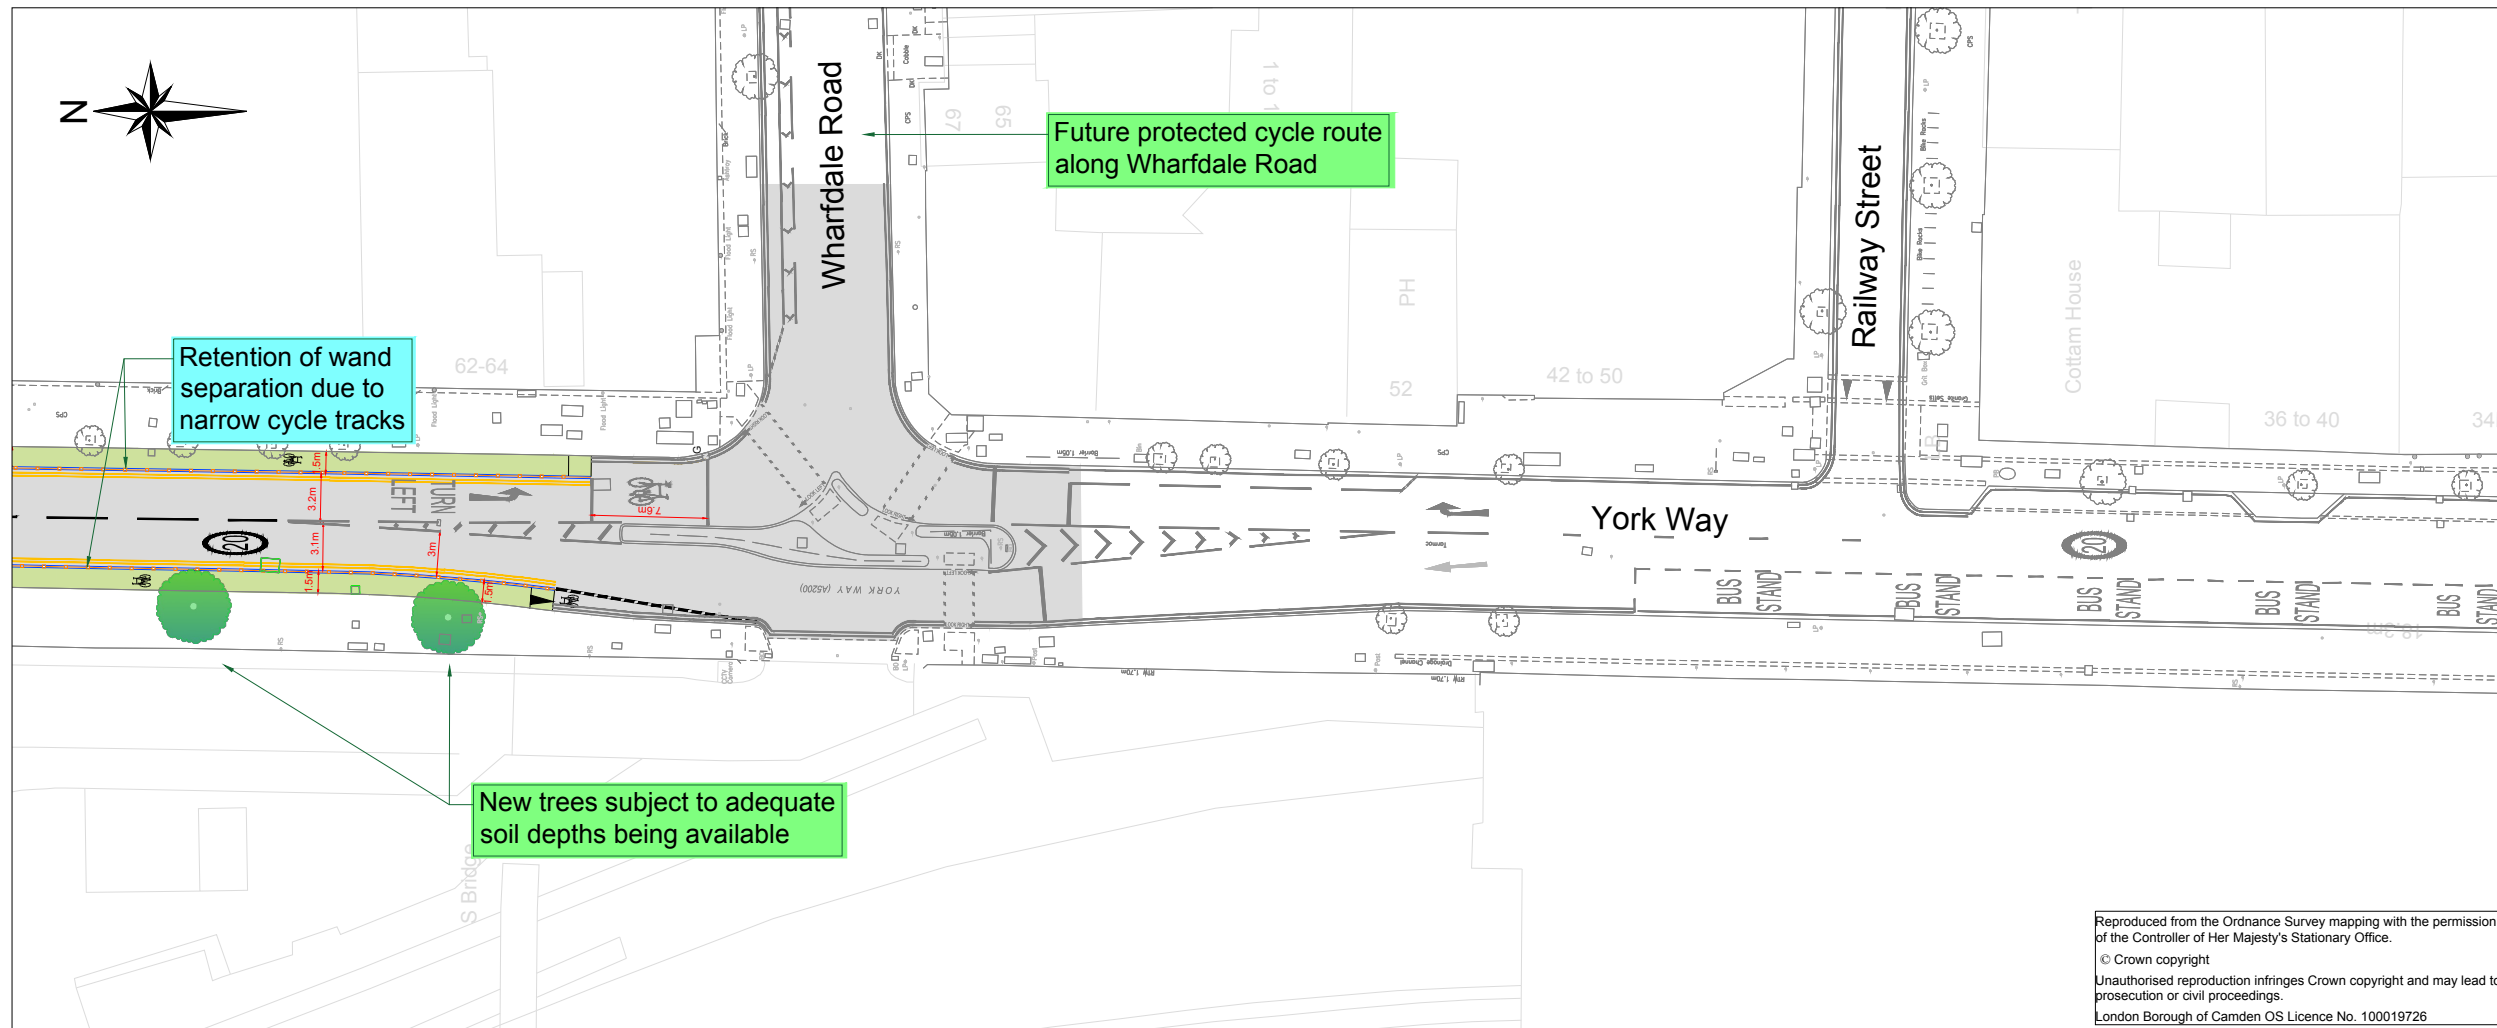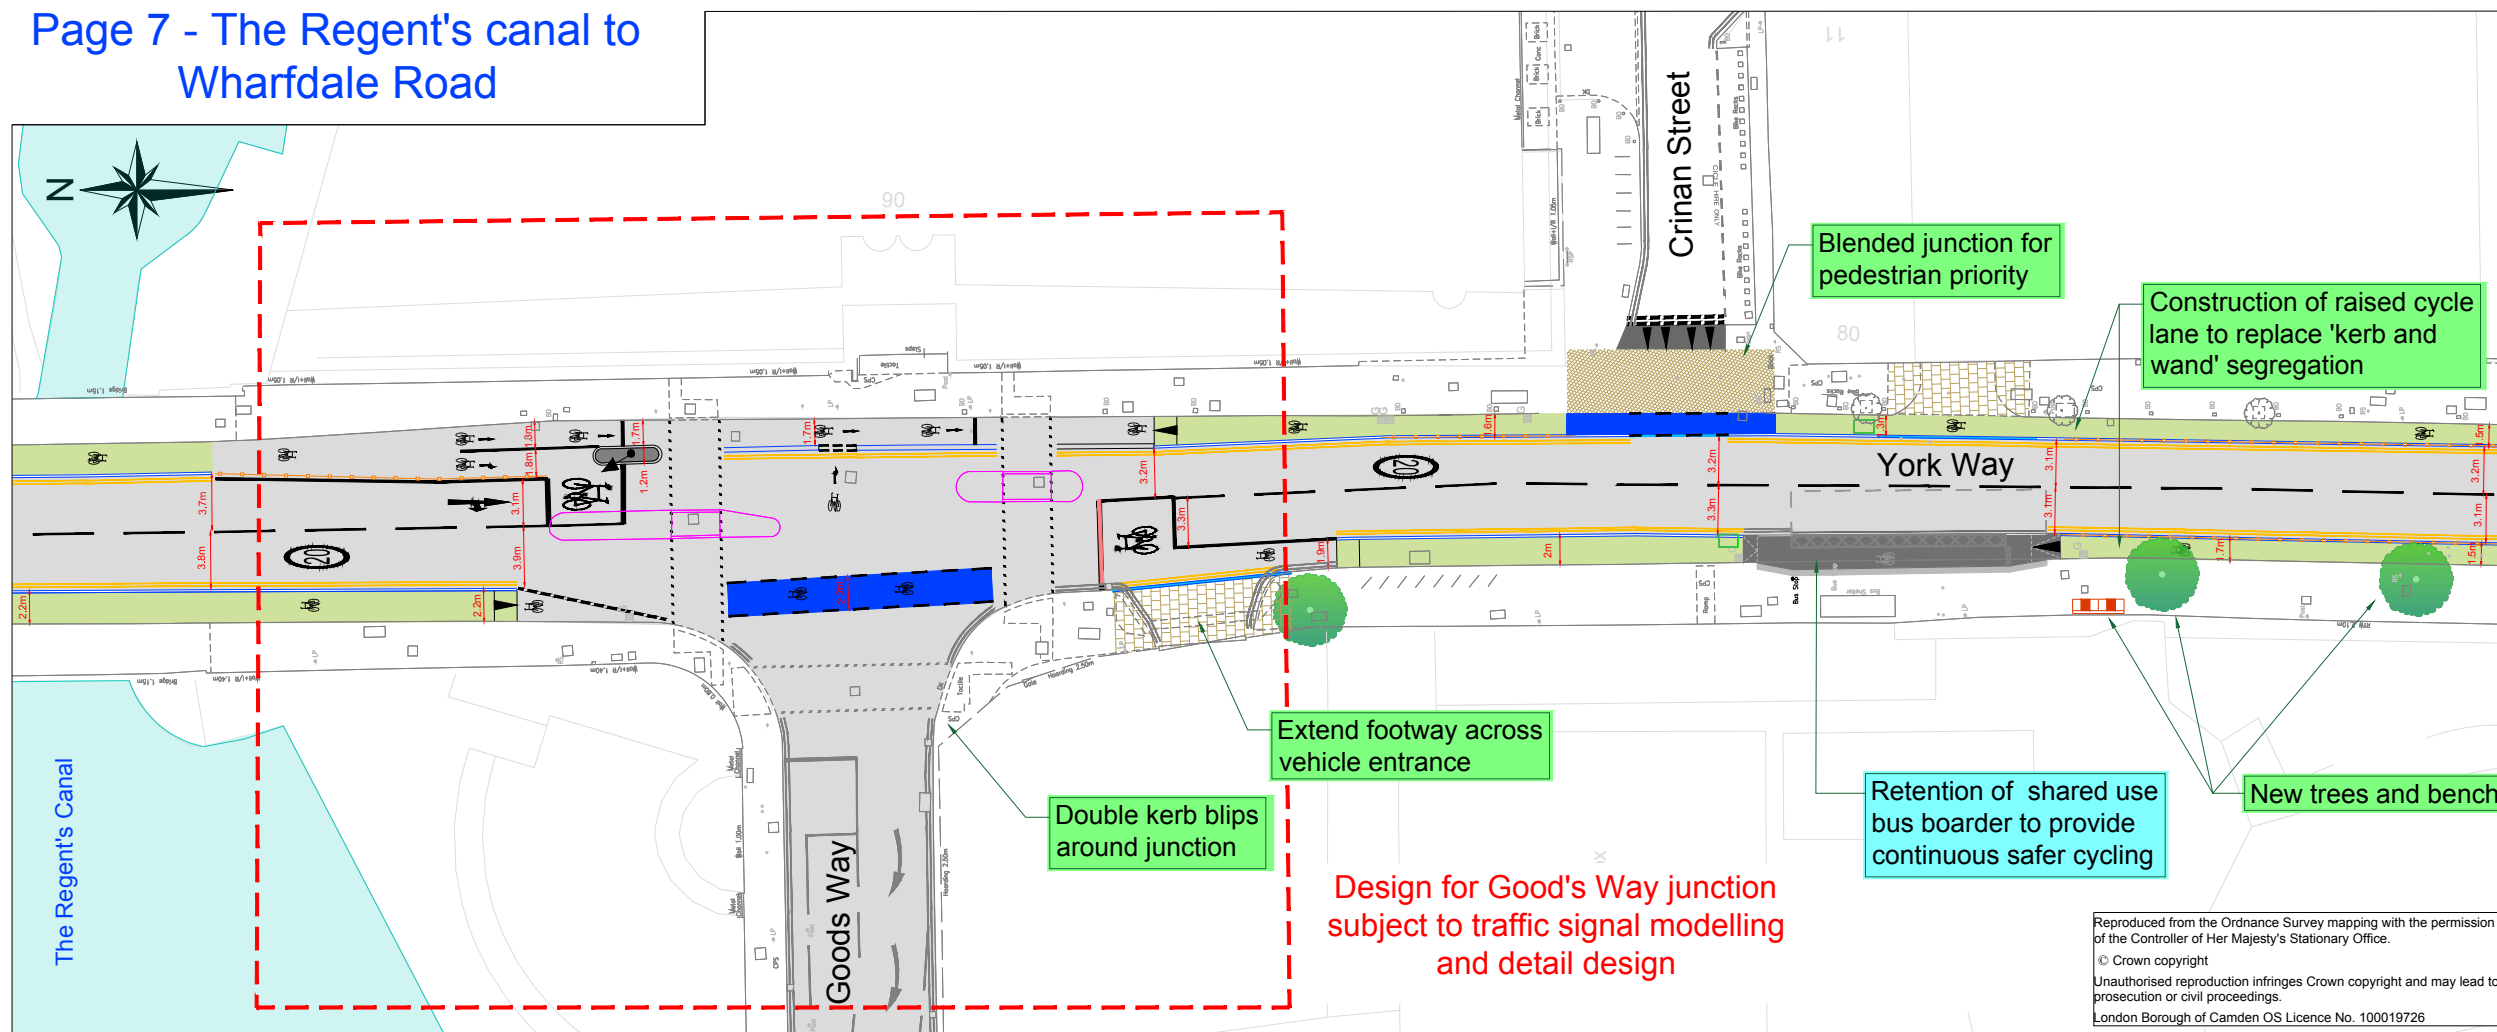

KEY

- | | |
|---|---|
|  | Existing road marking |
|  | Proposed road marking |
|  | Proposed double yellow line |
|  | Proposed double yellow kerb marking |
|  | Proposed kerb |
|  | Proposed wands to separate cycle track from general traffic |
|  | Proposed new footway paving slabs |
|  | Proposed stepped cycle track |
|  | Proposed blue surfacing |
|  | Removal of existing kerb |
|  | Proposed bench |
|  | Proposed tree (subject to adequate depth being available) |

Rev	By	Date	Amendments
-----	----	------	------------



Design Team
Transport Strategy Service
London Borough of Camden
5 Pancras Square
Tel 020 7974 5551, Fax 020 7974 6952
DX 2106 Euston, Minicom 020 7974 6866



Environment & Regeneration
Street Management Service
Assistant Director of Street Management
Brom Kainth
222 Upper Street, London, N1 1XR

Project York Way Cycle Scheme

Drawing Title
PUBLIC CONSULTATION

Scale 1 : 500 @ A3	Date 13 08 2021
-----------------------	--------------------

Drawn By RW	File Ref
----------------	----------

Check By DD DD MM YY By Name

- Drawing location

Drawing Number
TS\21-22\YORKWAY\PCONS\07

RV.

Reproduced from the Ordnance Survey mapping with the permission
of the Controller of Her Majesty's Stationary Office.
© Crown copyright
Unauthorised reproduction infringes Crown copyright and may lead to
prosecution or civil proceedings.
London Borough of Camden OS Licence No. 100019726