Appendix F
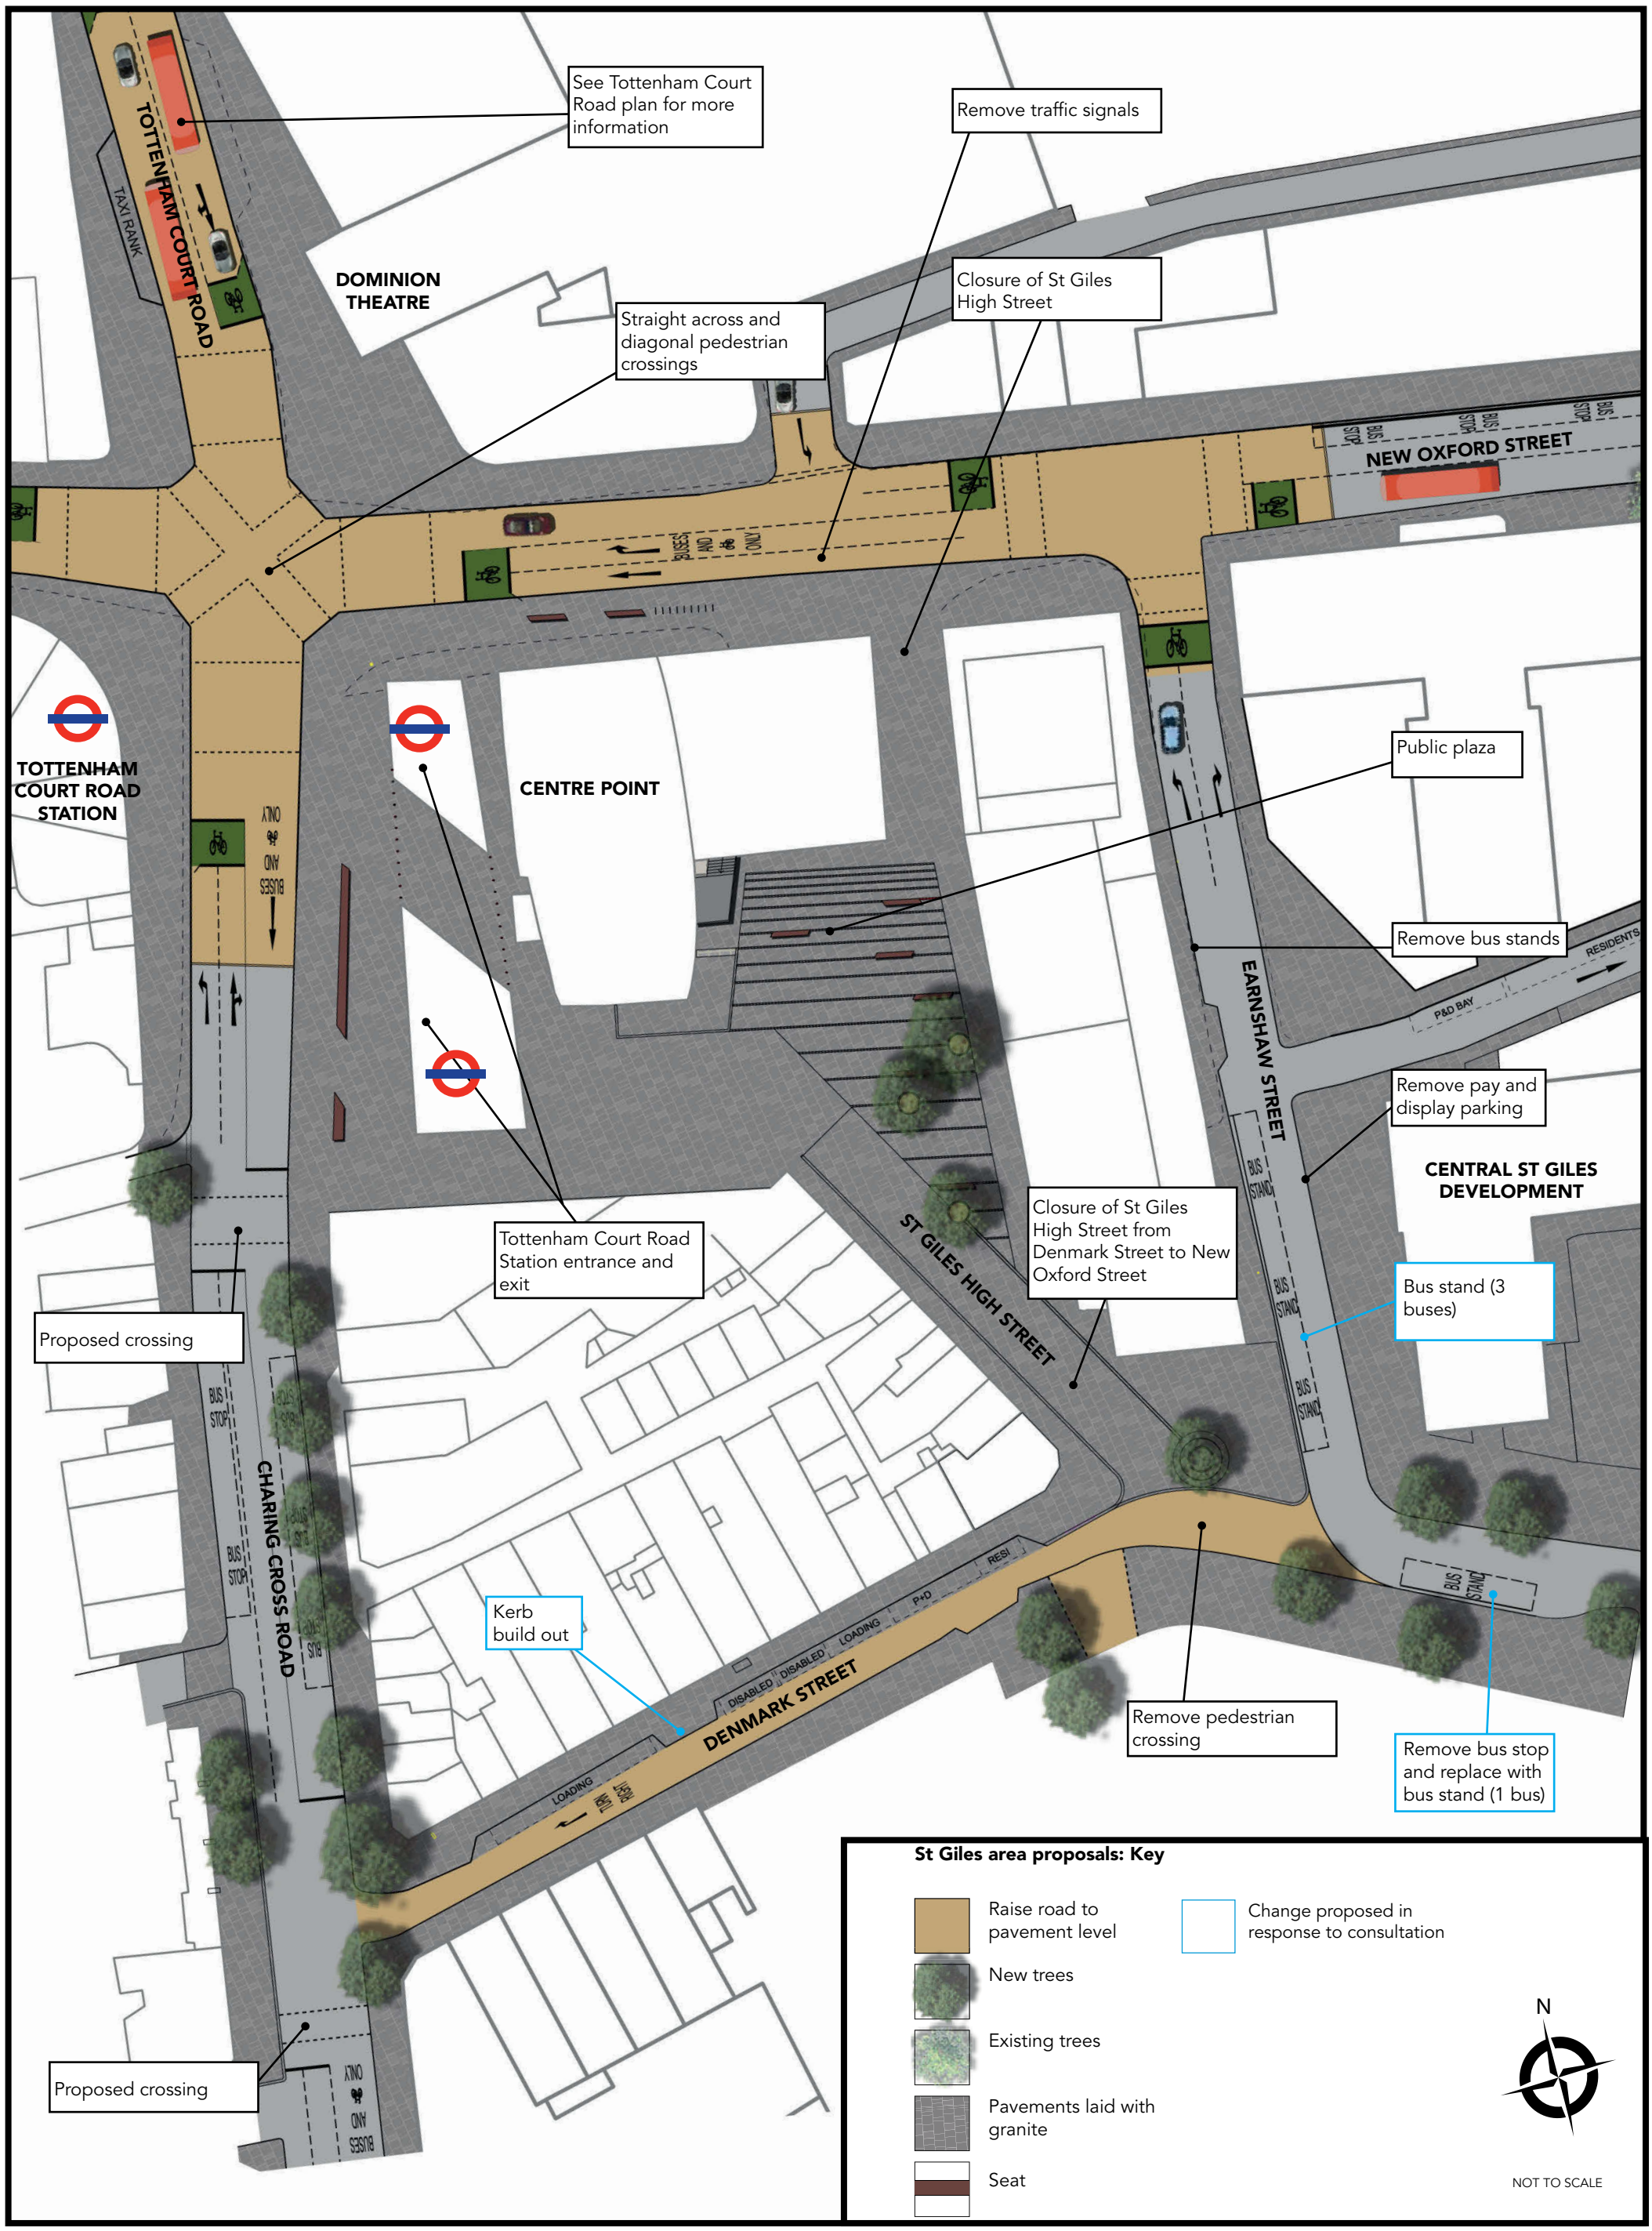
St Giles area proposals