



BRITISH MUSEUM BOUNDARY

Proposed bench locations on existing footway
Area 1: 6.6 x 1m
Area 2: 5.1 x 1m
Benches to be delivered through a design competition

Uncontrolled crossing to be improved with new kerb, new tactile paving and re-grading the footway. Existing yorkstone setts and paving flags to be lifted and re-laid where possible.

Existing signage and yellow globe arrangement to be reviewed and updated where required


Granite sett continuous footway with asphalt ramps

Existing gullies retained

BRITISH MUSEUM
MAIN ENTRNACE

KEY

- Proposed white line marking
- Proposed yellow line marking
- Proposed line marking removal
- Proposed granite setts
- Proposed asphalt ramp
- Proposed Yorkstone build-out
- Proposed granite kerb
- Proposed area for LFA benches
- Proposed cycle stand
- Existing utility covers
- Vehicle flow

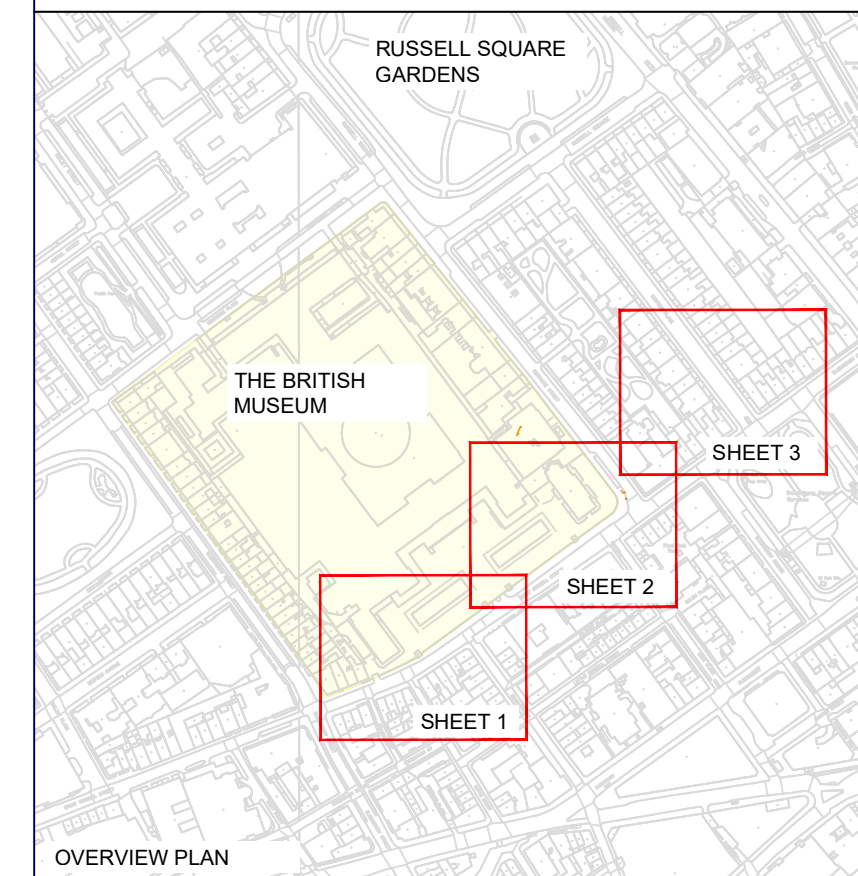


Rev	By	Date	Amendments
B	R.Ca	14.10.26	RSA1 and Internal Consultation Updates
A	R.Ca	25.09.26	Concept Design

Camden
Design Team
Transport Strategy Service
London Borough of Camden
5 Pancras Square
Tel 020 7974 5551, Fax 020 7974 6952
DX 2106 Euston, Minicom 020 7974 6866

Project
GREAT RUSSELL STREET INTERIM STARter Project

Drawing Title
**CONCEPT DESIGN
FOR RSA 1 AND INTERNAL CONSULTATION
SHEET 1 OF 3**

Scale 1:200 at A1	Date 10/2026
Drawn By R.Ca	File Ref -
Checked By JLB	Dwg Name HLN_SP_GRS
Drawing Location -	
Drawing Number -	Rev. B

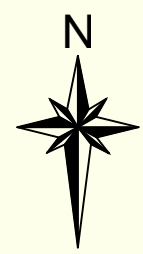

BRITISH MUSEUM BOUNDARY

**Proposed area for benches -
Scope for installation on existing
footway and proposed buildout
Total potential area: 100m²**

**Benches to be delivered through a
design competition**

**Proposed removal of
existing dockless bike
hire bay, to be replaced
with Sheffield stands**

**Existing gully to be raised to
build-out level**

**Proposed 2.1m wide Yorkstone
build-out to provide additional
footway space and space for
seating**


**Existing
gully
retained**

**Proposed removal of
23.1m Pay-By-Phone
parking bay**

BRITISH MUSEUM
MAIN ENTRANCE

KEY

- Proposed white line marking
- Proposed yellow line marking
- Proposed line marking removal
- Proposed granite setts
- Proposed asphalt ramp
- Proposed Yorkstone build-out
- Proposed granite kerb
- Proposed area for LFA benches
- Proposed cycle stand
- Existing utility covers
- Vehicle flow

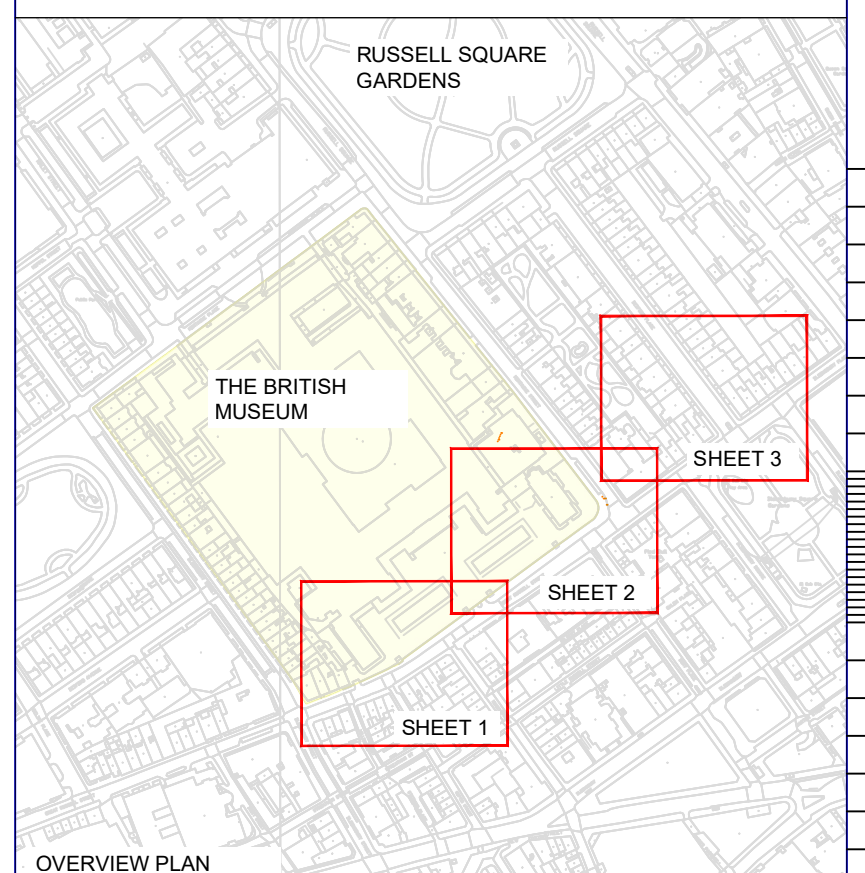

OVERVIEW PLAN

B	R.Ca	14.10.26	RSA1 and Internal Consultation Updates
A	R.Ca	25.09.26	Concept Design
Rev	By	Date	Amendments




Design Team
Transport Strategy Service
London Borough of Camden
5 Pancras Square
Tel 020 7974 5551, Fax 020 7974 6952
DX 2106 Euston, Minicom 020 7974 6866

Project
GREAT RUSSELL STREET INTERIM
STARter Project


Drawing Title
CONCEPT DESIGN
FOR RSA 1 AND INTERNAL CONSULTATION
SHEET 2 OF 3

Scale 1:200 at A1	Date 10/2026
Drawn By R.Ca	File Ref -
Checked By JLB	Dwg Name HLN_SP_GRS
Drawing Location -	
Drawing Number -	Rev. B

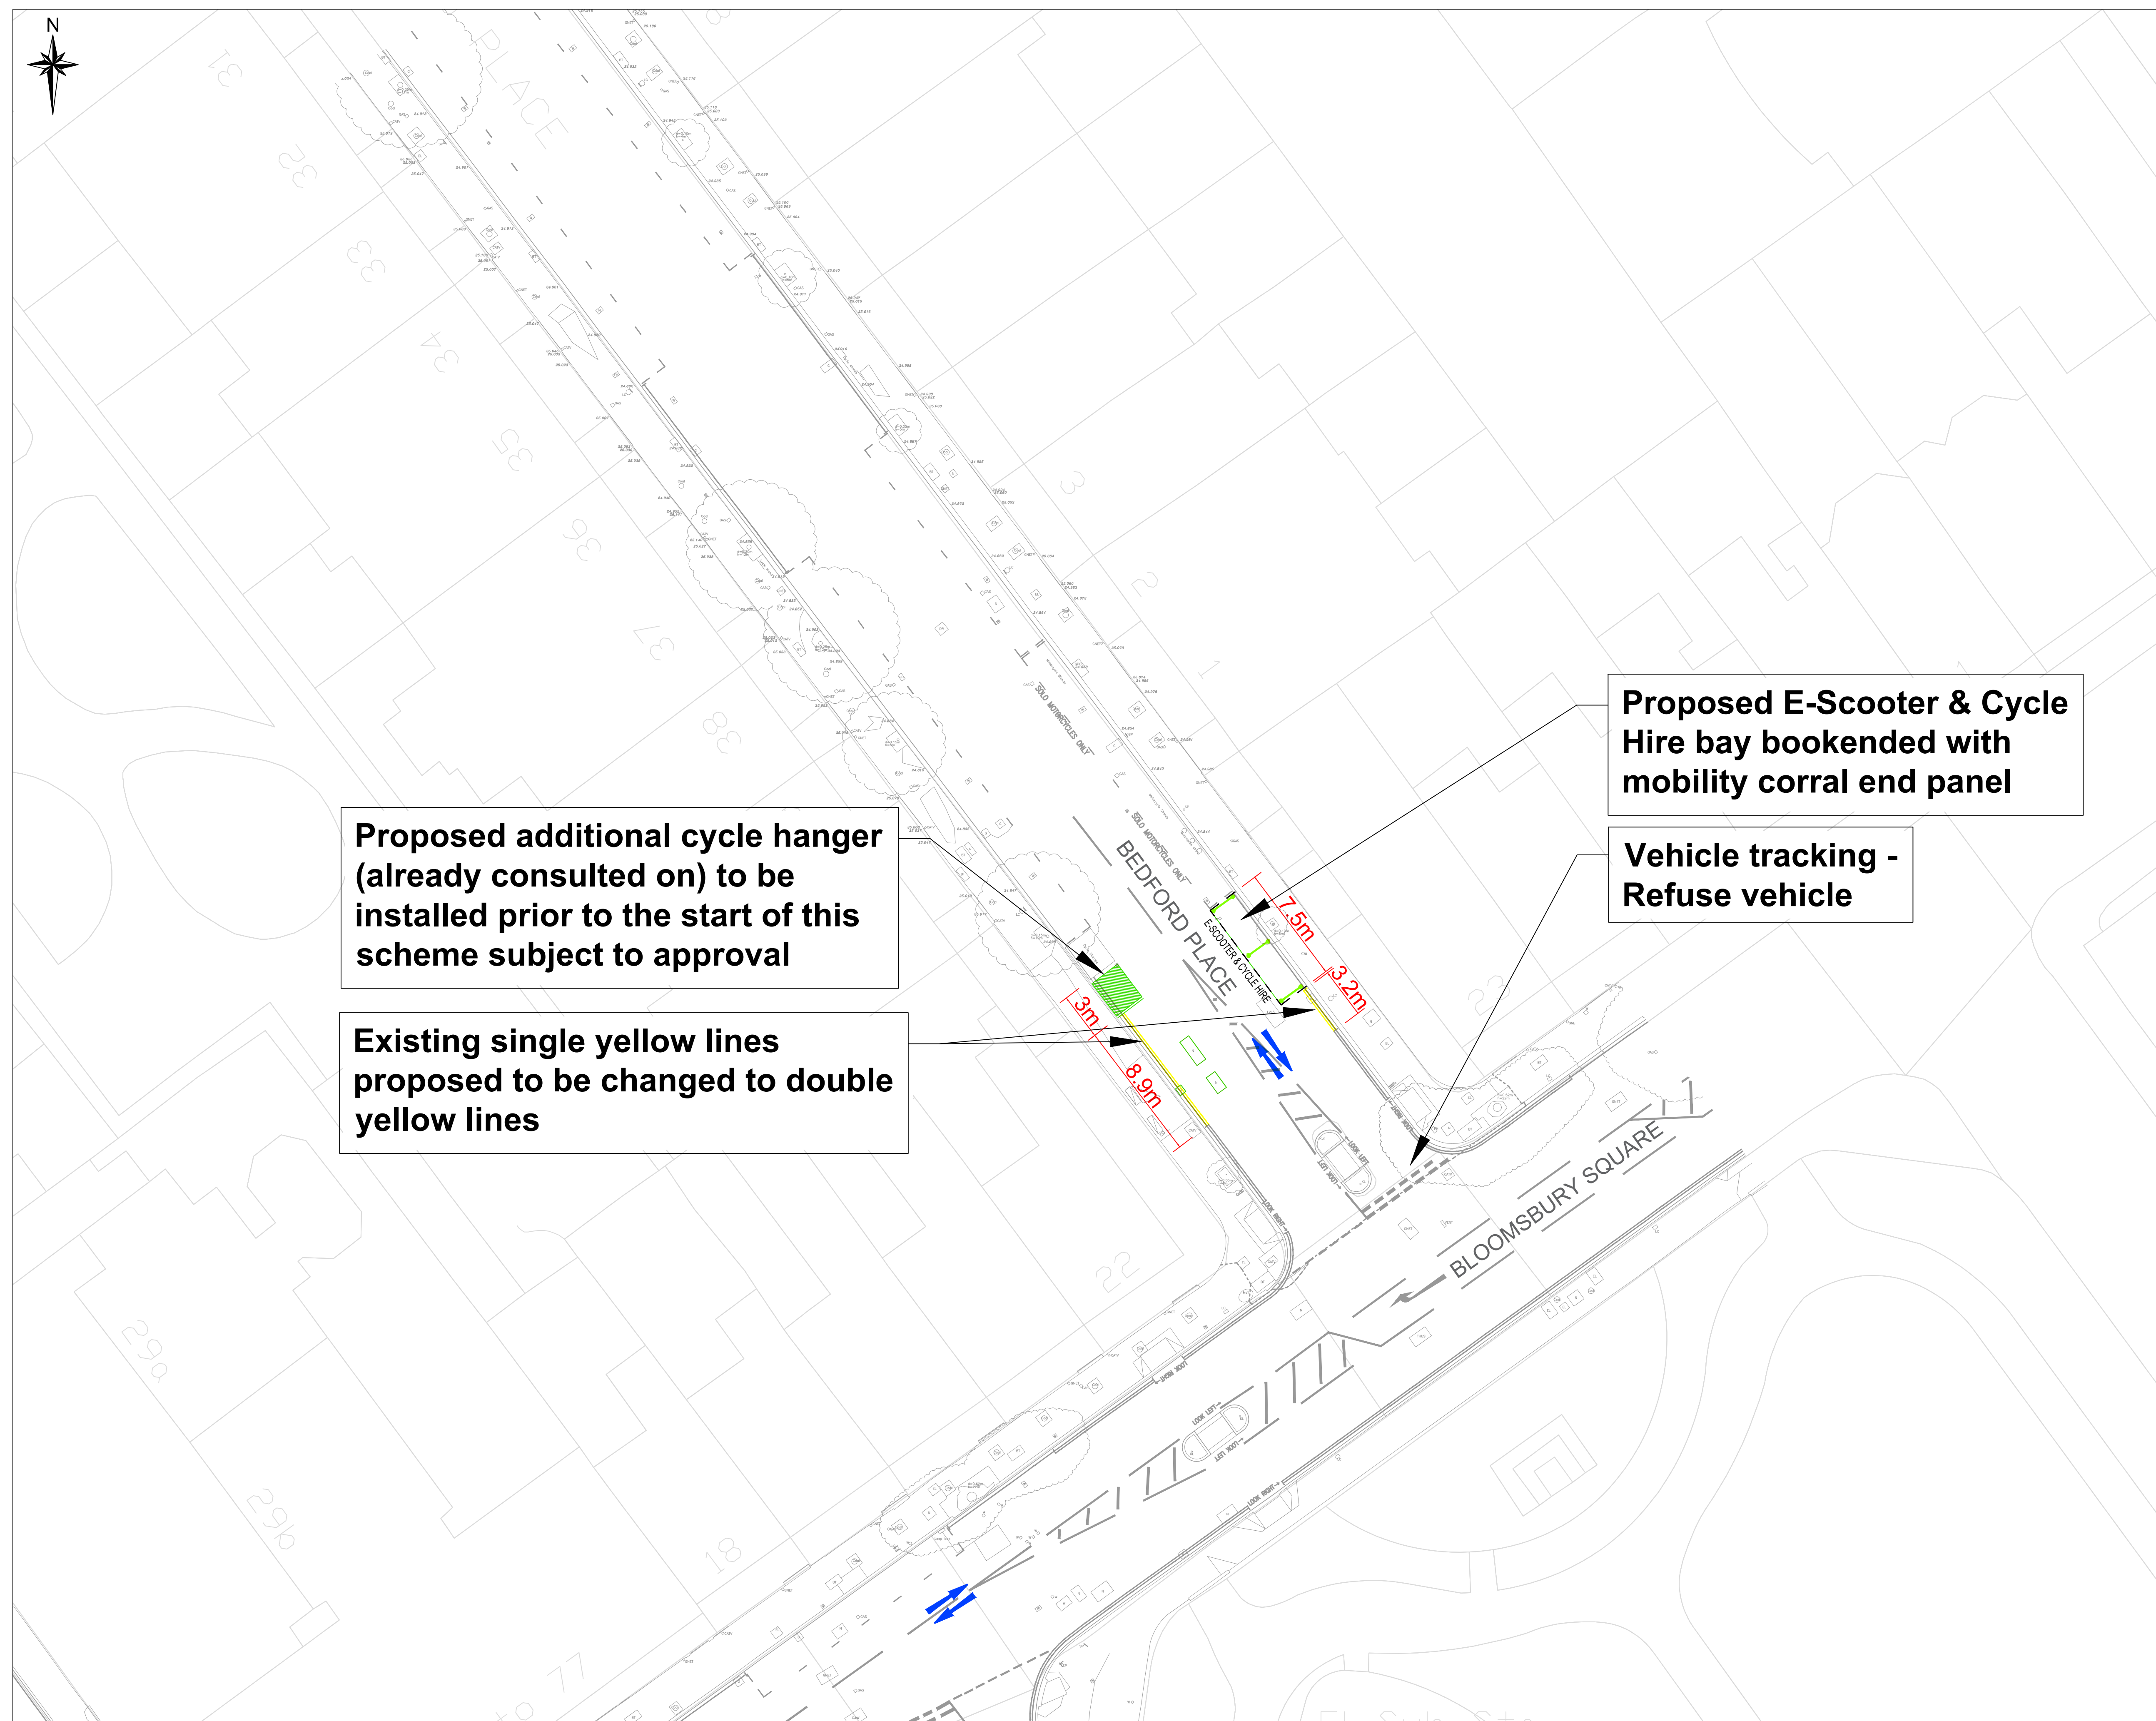

KEY

-  Proposed white line marking
-  Proposed yellow line marking
-  Proposed line marking removal
-  Proposed granite setts
-  Proposed asphalt ramp
-  Proposed Yorkstone build-out
-  Proposed granite kerb
-  Proposed area for LFA benches
-  Proposed cycle stand
-  Existing utility covers
-  Vehicle flow

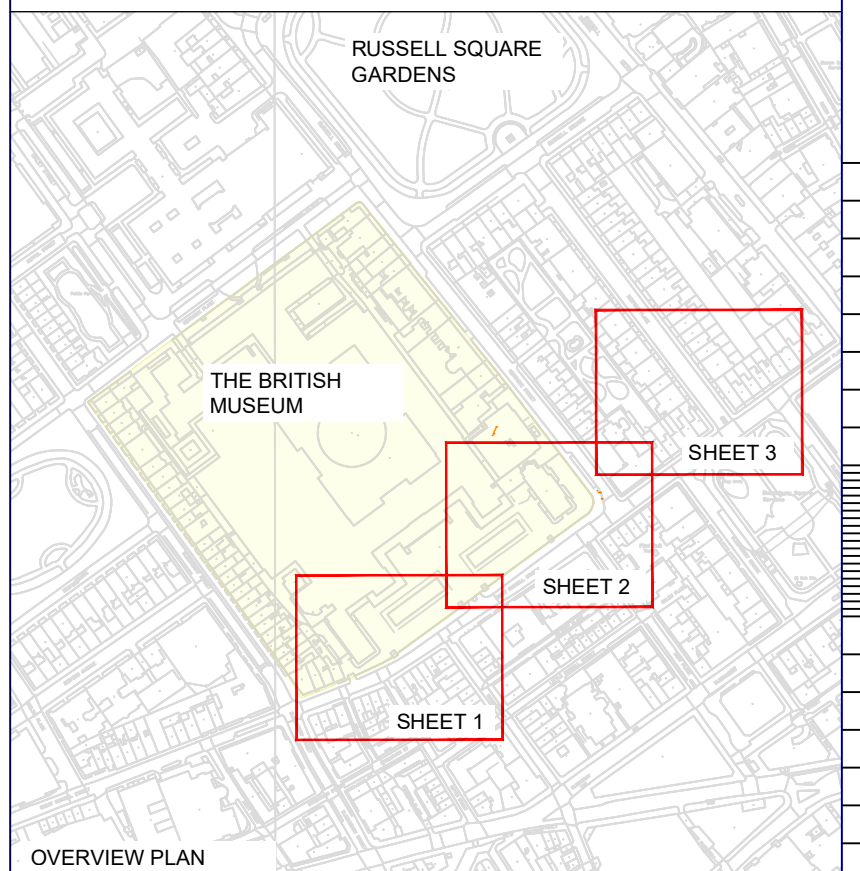

Rev	By	Date	Amendments
B	R.Ca	14.10.26	RSA1 and Internal Consultation Updates
A	R.Ca	25.09.26	Original Issue



Project
GREAT RUSSELL STREET INTERIM
STARter Project

Drawing Title

CONCEPT DESIGN
FOR RSA 1 AND INTERNAL CONSULTATION
SHEET 3 OF 3

Scale 1:200 at A1	Date 10/2026
Drawn By R.Ca	File Ref -
Checked By JLB	Dwg Name HLN_SP__GRS
Drawing Location -	
Drawing Number -	Rev. B

B