Proposed walking and cycling improvements - Farringdon area

Transport for London

Camden

N

FREDRICK STREET JUNCTION WITH KING'S CROSS ROAD

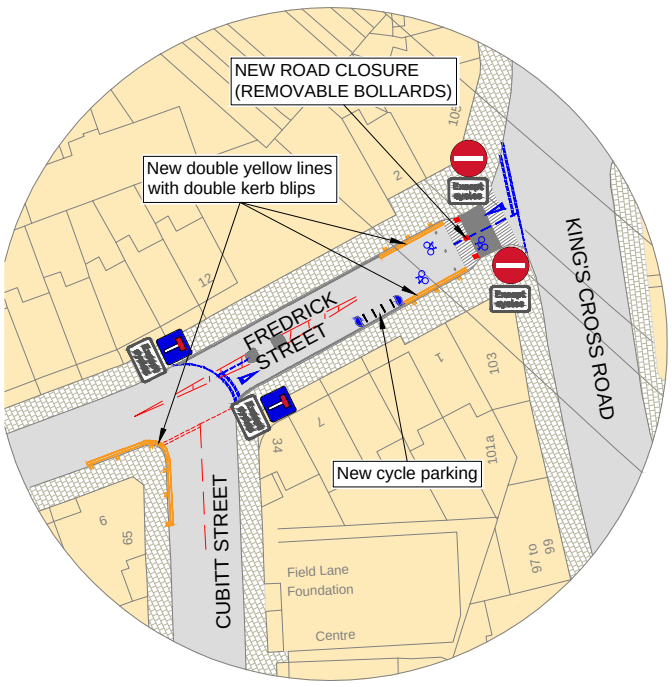

CALTHROPE STREET JUNCTION WITH GOUGH STREET

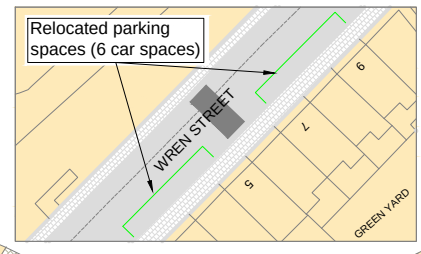

OPTION A

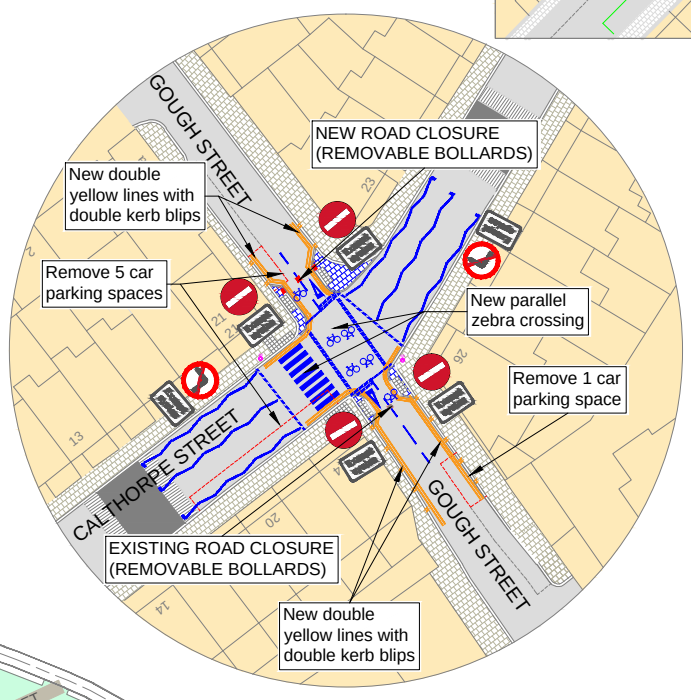

OPTION B

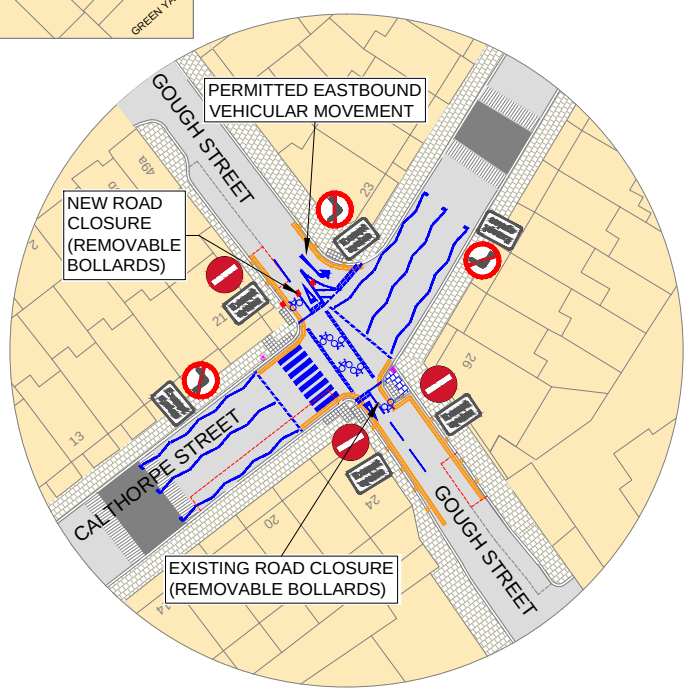

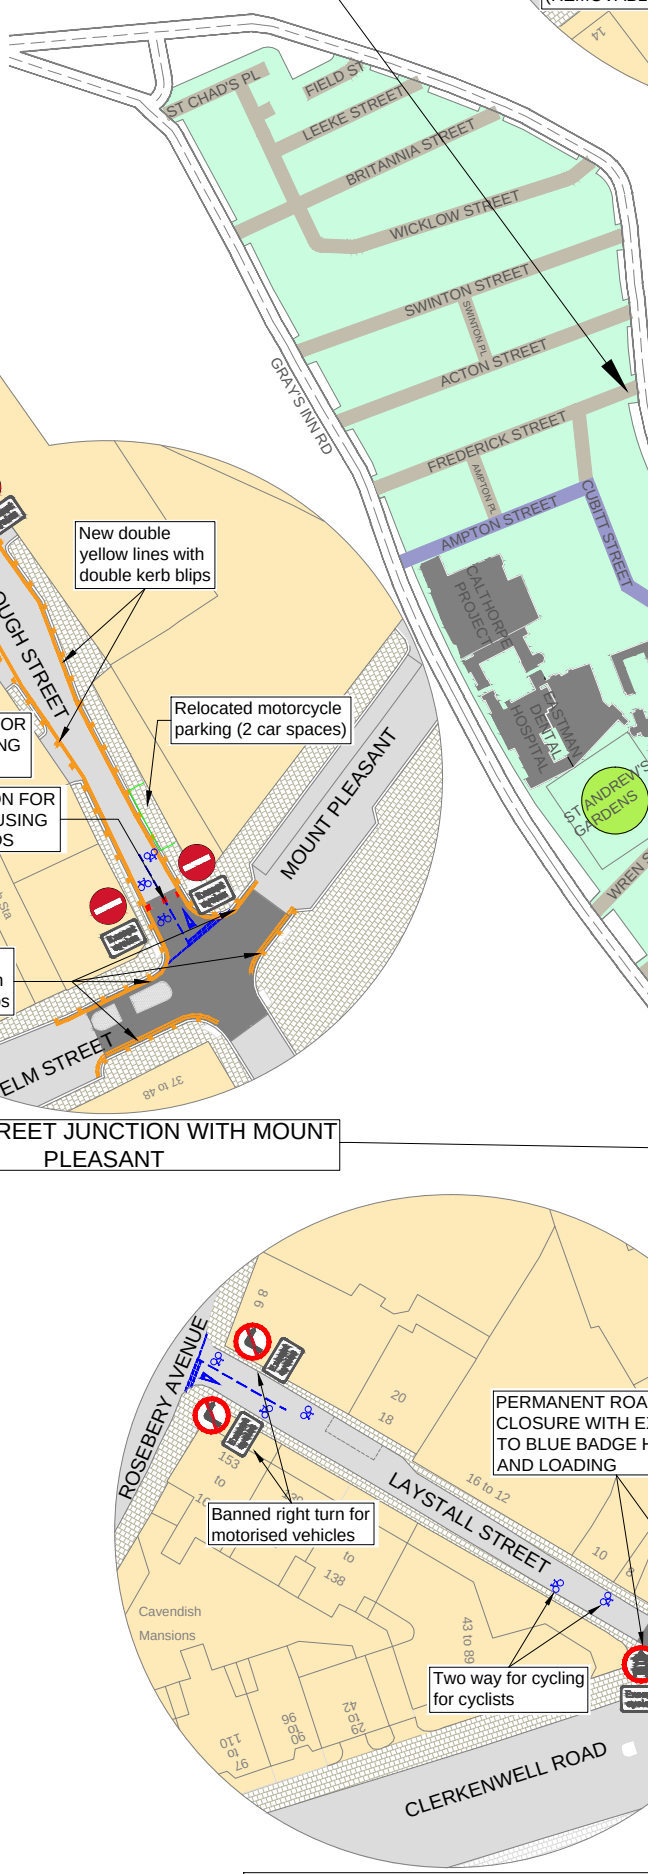

GOUGH STREET JUNCTION WITH MOUNT PLEASANT

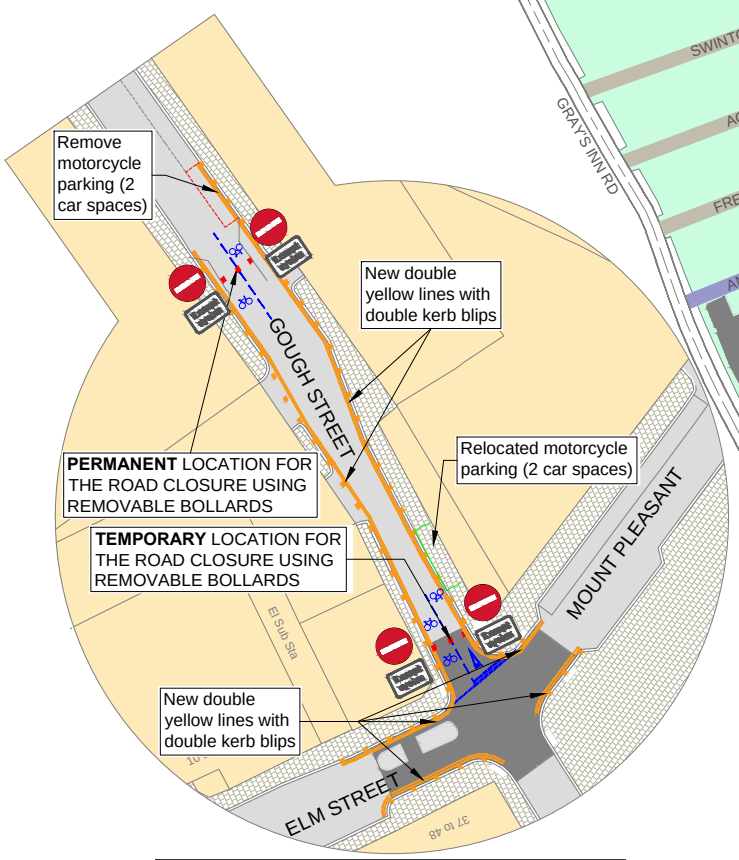

EYRE STREET HILL JUNCTION WITH CLERKENWELL ROAD

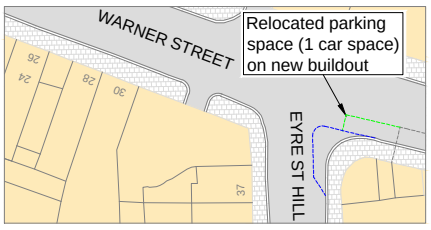

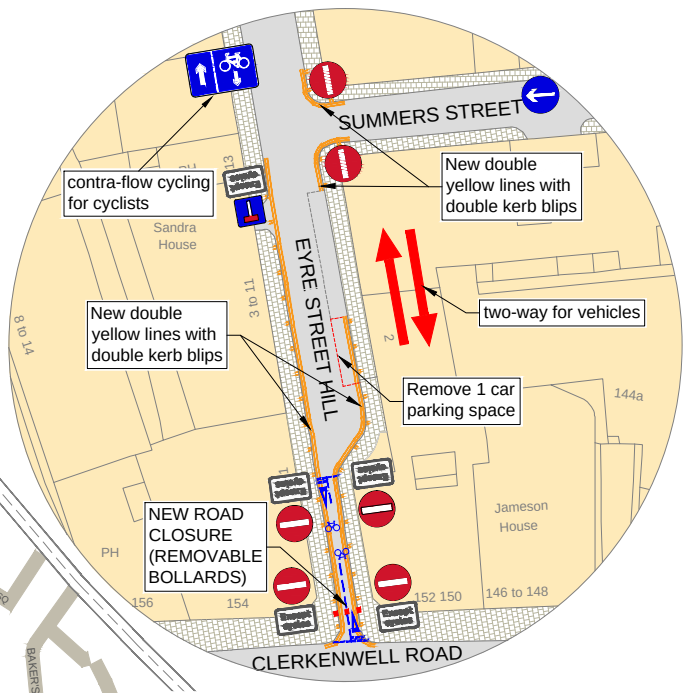

LAYSTALL STREET JUNCTIONS WITH ROSEBERY AVENUE AND CLERKENWELL ROAD

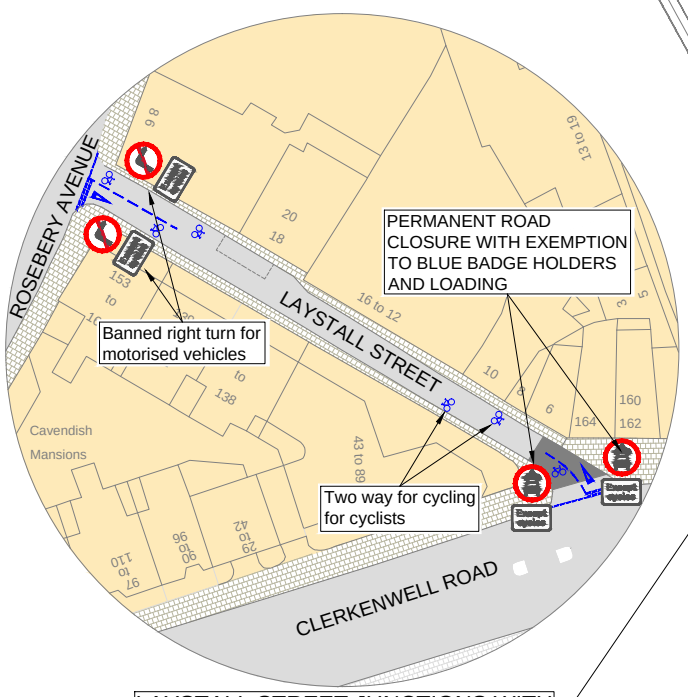

CYCLE SUPERHIGHWAY 6 (PROPOSED)

CONSULTED AREA